


FLOOR 1

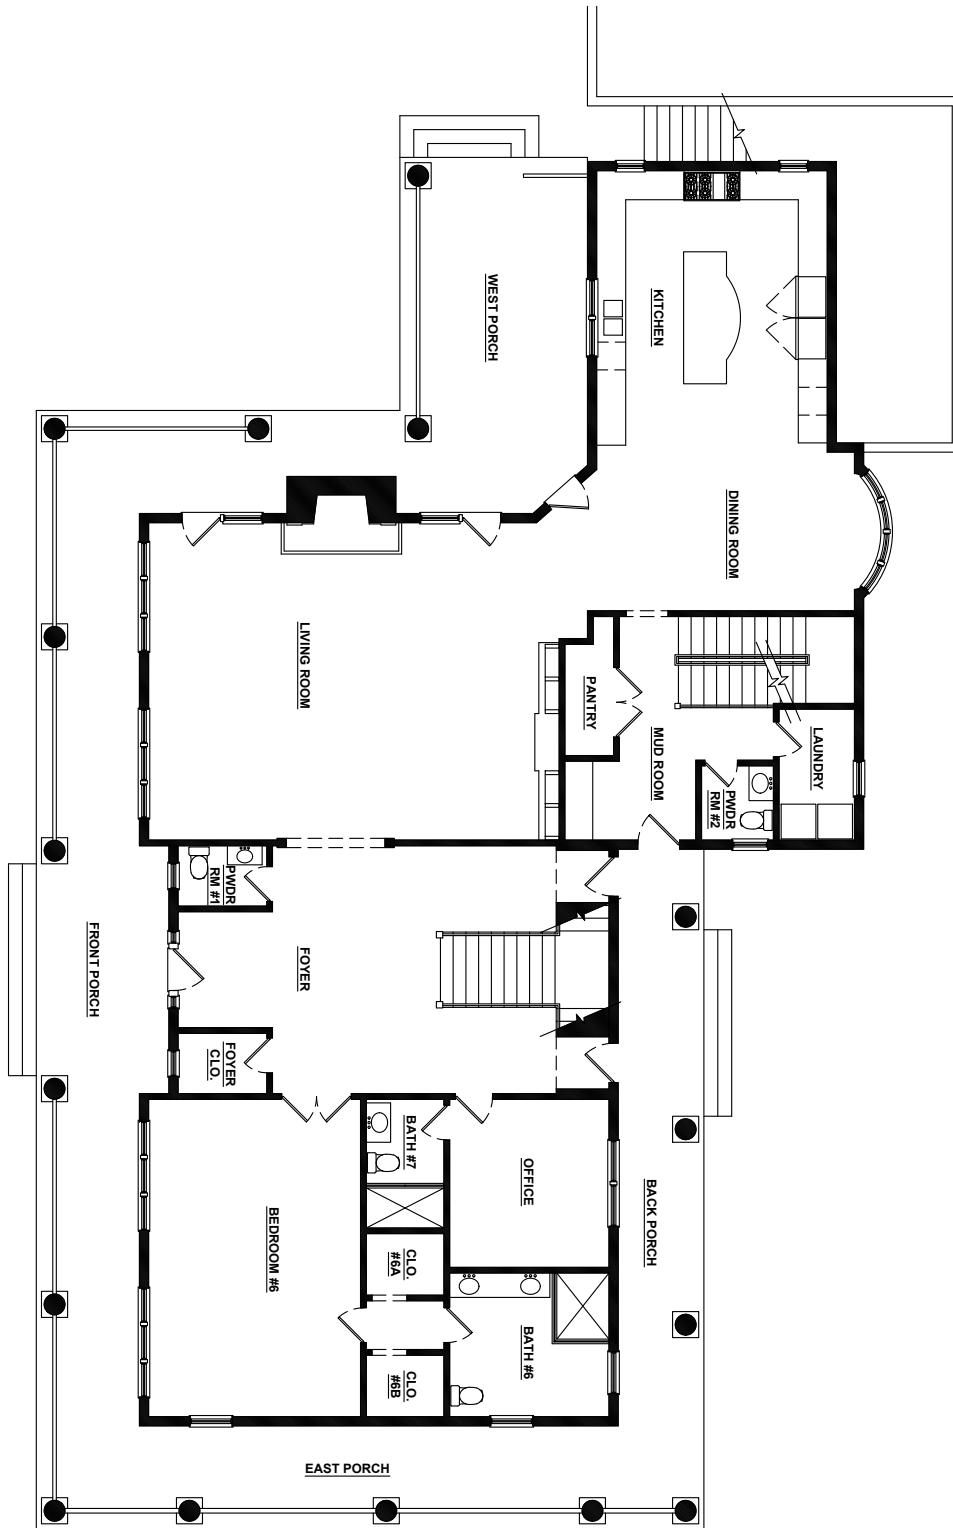

KINDLER RESIDENCE

283 OLD MONTAUK HIGHWAY
MONTAUK, NY 11954

JASON DEPIERRE DESIGN, LLC
DESIGN • ARCHITECTURE • INTERIORS

783 North Street
Greenwich, CT 06831
Tel 212.665.9461
www.jasondepierre.com


Drawing Title:
EXISTING
FIRST FLOOR
PLAN

Scale:
1/8" = 1'-0"

Date:
03.04.20

Drawing Number:

FLOOR 1

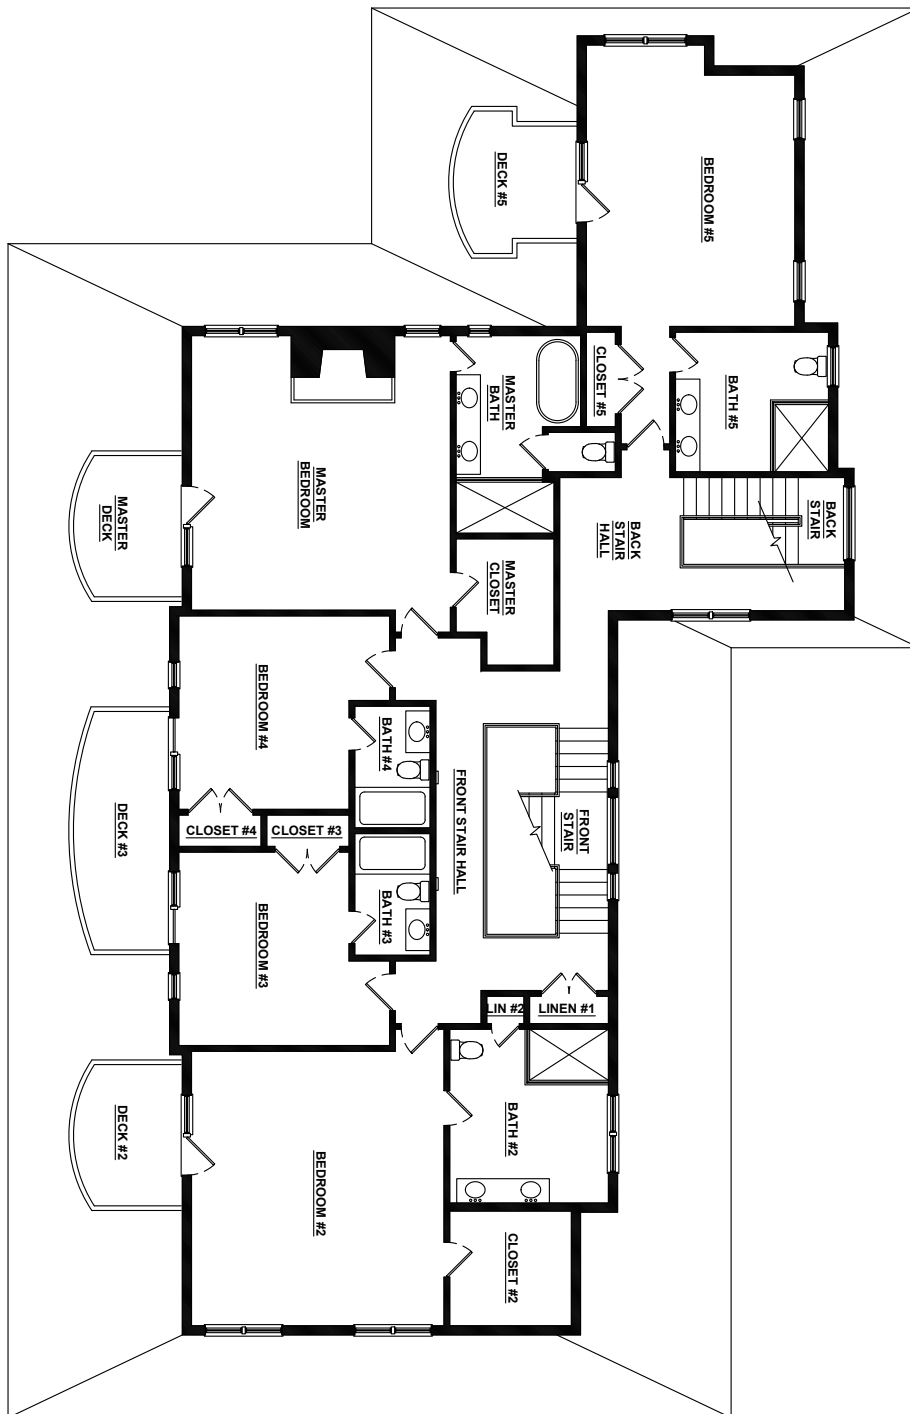

KINDLER RESIDENCE

283 OLD MONTAUK HIGHWAY
MONTAUK, NY 11954

JASON DEPIERRE DESIGN, LLC
DESIGN • ARCHITECTURE • INTERIORS

783 North Street
Greenwich, CT 06831
Tel 212.665.9461
www.jasondepierre.com


Drawing Title:
EXISTING
SECOND FLOOR
PLAN

Scale:
1/8" = 1'-0"

Date:
03.04.20

Drawing Number:

FLOOR 2

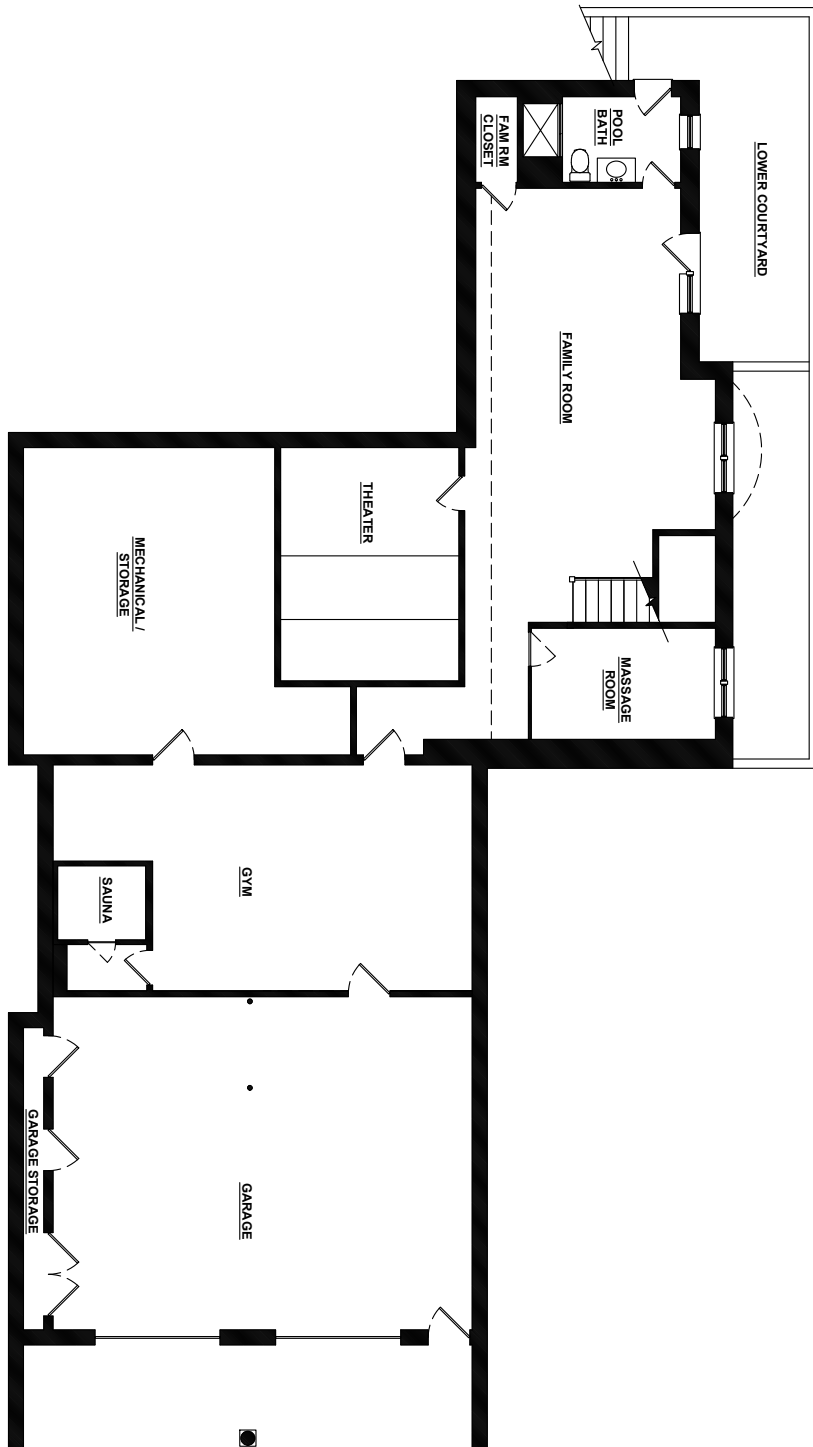

KINDLER RESIDENCE

283 OLD MONTAUK HIGHWAY
MONTAUK, NY 11954

JASON DEPIERRE DESIGN, LLC
DESIGN • ARCHITECTURE • INTERIORS

783 North Street
Greenwich, CT 06831
Tel 212.665.9461
www.jasondepierre.com

Drawing Title:
EXISTING
BASEMENT
FLOOR PLAN

Scale:
1/8" = 1'-0"

Date:
03.04.20

Drawing Number:
BASEMENT