

RECEIVED

AUG 24 2010



SUFF. CO. HEALTH SERVICES
OFFICE OF WASTEWATER MGT.

SURVEY OF PROPERTY
SITUATE
NORTH SEA
TOWN OF SOUTHAMPTON
SUFFOLK COUNTY, NEW YORK
S.C. TAX No. 900-94-03-30.1
SCALE 1"=20'

NOVEMBER 12, 2007

MARCH 10, 2008 LOCATE 2 ADDITIONAL WETLAND FLAGS
MARCH 28, 2008 LOCATE DEC WETLAND FLAGS
JULY 8, 2008 REVISED PROPOSED ADDITIONS
JULY 31, 2008 ADDED NON-DISTURBANCE/NON-FERTILIZATION BUFFER
DECEMBER 1, 2008 REVISED PROPOSED ADDITIONS
MARCH 5, 2009 REVISED PROPOSED ADDITIONS
JUNE 24, 2010 FINAL SURVEY ON ADDITIONS

TOTAL AREA = 37,643 sq. ft.
(TO THE LINE) 0.864 ac.
WETLAND AREA = 7,373 sq. ft.
(TO THE LINE) 0.169 ac.
UPLAND AREA = 30,270 sq. ft.
(TO THE LINE) 0.695 ac.

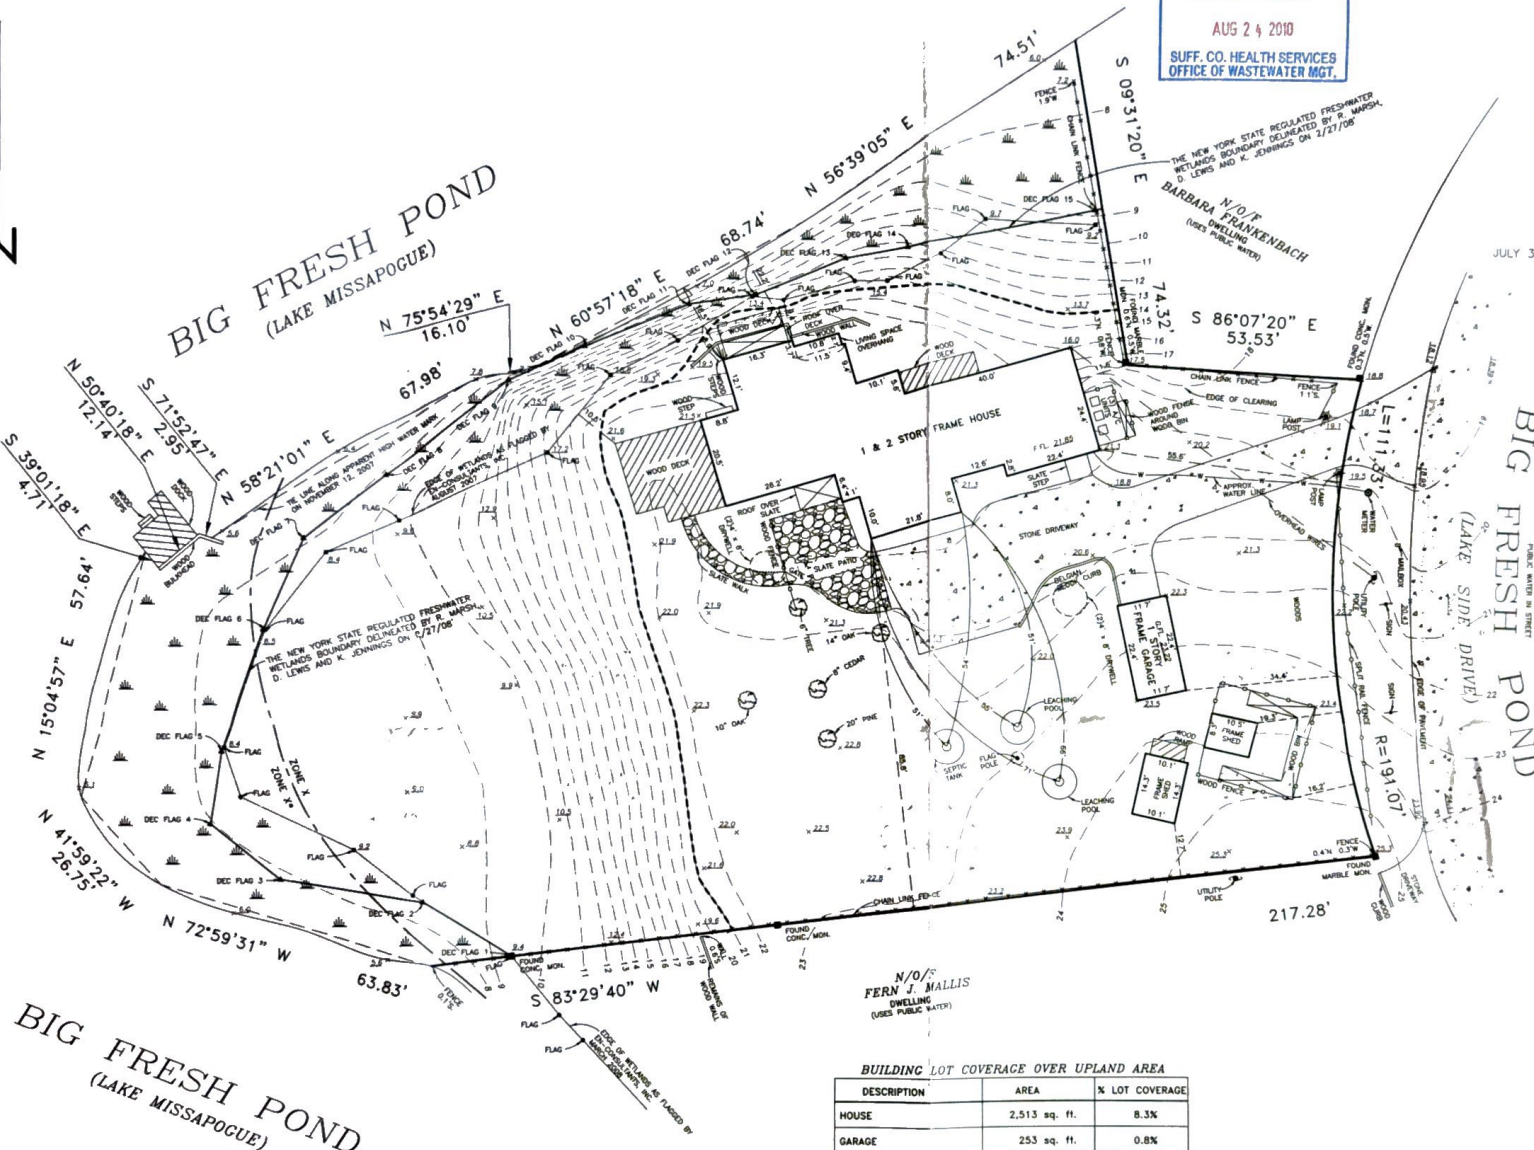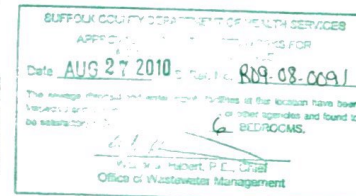

BUILDING LOT COVERAGE OVER UPLAND AREA

DESCRIPTION	AREA	% LOT COVERAGE
HOUSE	2,513 sq. ft.	8.3%
GARAGE	253 sq. ft.	0.8%
(2) SHEDS	231 sq. ft.	0.8%
TOTAL	2,997 sq. ft.	9.8%

TOTAL LOT COVERAGE OVER UPLAND AREA

DESCRIPTION	AREA	% LOT COVERAGE
HOUSE	2,513 sq. ft.	8.3%
GARAGE	253 sq. ft.	0.8%
(2) SHEDS	231 sq. ft.	0.8%
WOOD, DECKS & RAMP	817 sq. ft.	2.0%
SLATE PATIO & WALL	589 sq. ft.	1.9%
TOTAL	4,203 sq. ft.	13.8%

NOTES:

- FLOOD ZONE INFORMATION TAKEN FROM:
FLOOD INSURANCE RATE MAP No. 36103C0516 G
ZONE X*: AREAS OF 500-YEAR FLOOD; AREAS OF 100-YEAR FLOOD WITH AVERAGE DEPTH OF LESS THAN 1 FOOT OR WITH DRAINAGE AREAS LESS THAN 1 SQUARE MILE; AND AREAS PROTECTED BY LEVEES FROM 100-YEAR FLOOD.
ZONE X: AREAS DETERMINED TO BE OUTSIDE 500-YEAR FLOODPLAIN.

- THE NON-DISTURBANCE/NON-FERTILIZATION BUFFER IS SHOWN THUS:



PREPARED IN ACCORDANCE WITH THE MINIMUM
STANDARDS FOR TITLE SURVEYS AS ESTABLISHED
BY THE N.Y.S. MAP APPROVED AND ADOPTED
FOR SUCH USE BY THE NEW YORK STATE LAND
TITLE ASSOCIATION.



N.Y.S. Lic. No. 50467

Nathan Taft Corwin III
Land Surveyor

Title Surveys - Subdivisions - Site Plans - Construction Layout

PHONE (631) 727-2090

Fax (631) 727-1727

OFFICES LOCATED AT
1586 Main Road
Jamestown, New York 11747MAILING ADDRESS
P.O. Box 15
Jamestown, New York 11747

THE EXISTENCE OF RIGHTS OF WAY
AND/OR EASEMENTS OF RECORD, IF
ANY, NOT SHOWN ARE NOT GUARANTEED.