


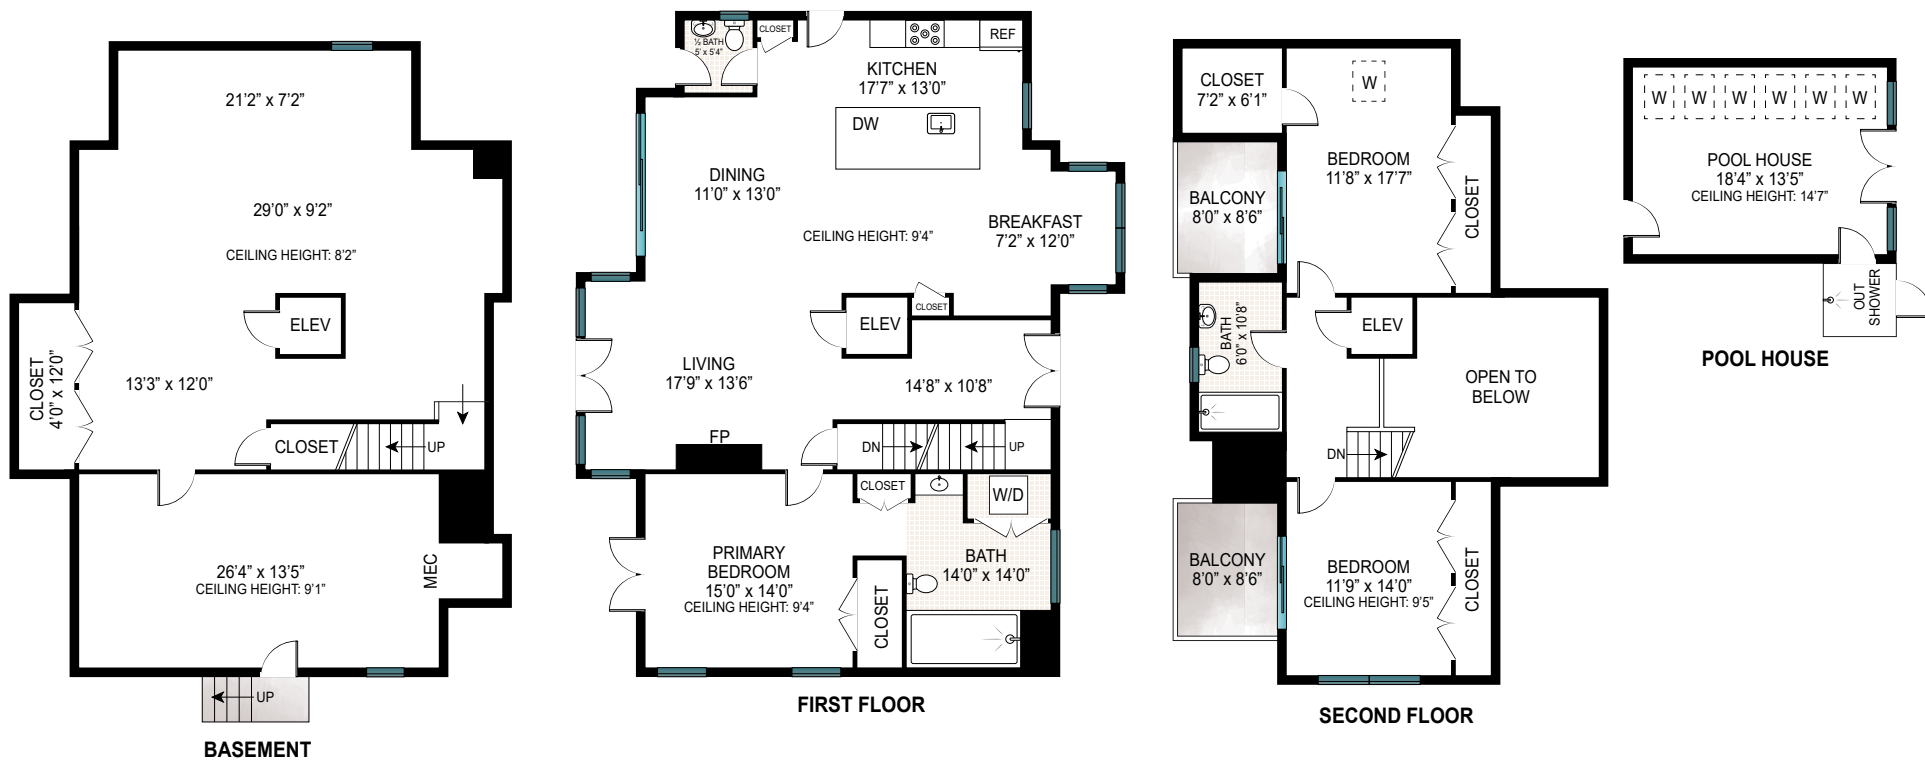


FIRST FLOOR INT: 1,300 ft²	CEILING HEIGHT
SECOND FLOOR INT: 886 ft²	FIRST FLOOR: 9'4"
BASEMENT: 983 ft²	LIVING: 9'4"
POOL HOUSE: 248 ft²	SECOND FLOOR: 9'5"
TOTAL INT : 3,417 ft²	LOWER LEVEL: 9'1"
TOTAL : 3,417 ft²	POOL HOUSE: 14'7"

Scale in feet. Indicative only. Dimensions are approximate. All information contained herein is gathered from sources we believe to be reliable. However, we cannot guarantee its accuracy and interested persons should rely on their own inquiries.

1 Tall Tree Court, East Hampton

Sotheby's
INTERNATIONAL REALTY

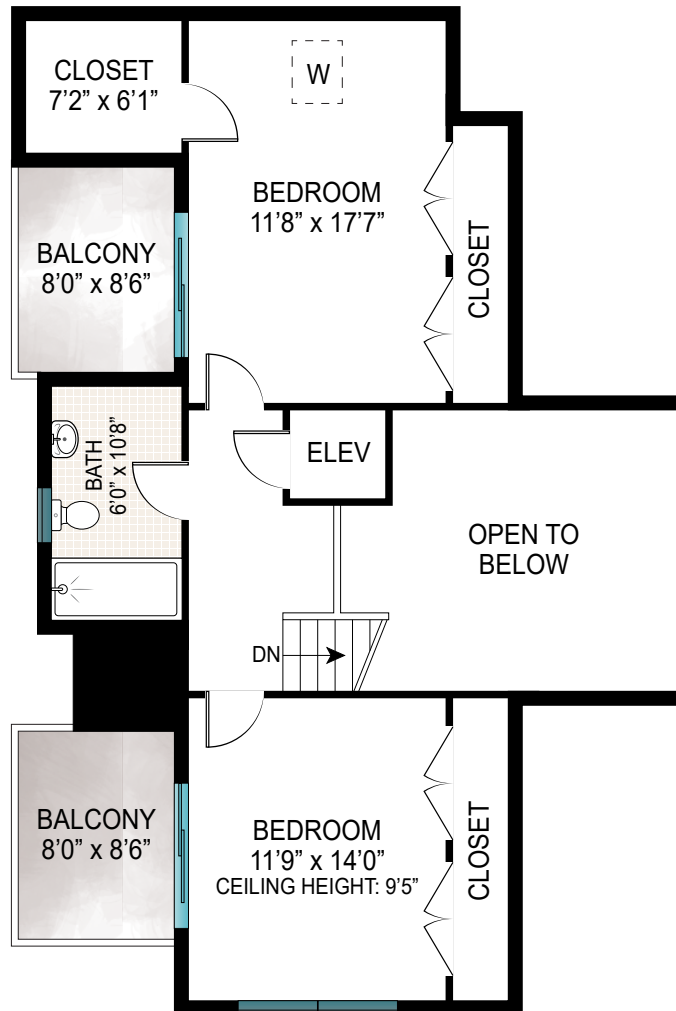


SECOND FLOOR
CEILING HEIGHT: 9'5"

SECOND FLOOR INT: 886 ft²

Scale in feet. Indicative only. Dimensions are approximate. All information contained herein is gathered from sources we believe to be reliable. However, we cannot guarantee its accuracy and interested persons should rely on their own inquiries.

1 Tall Tree Court, East Hampton

Sotheby's
 INTERNATIONAL REALTY

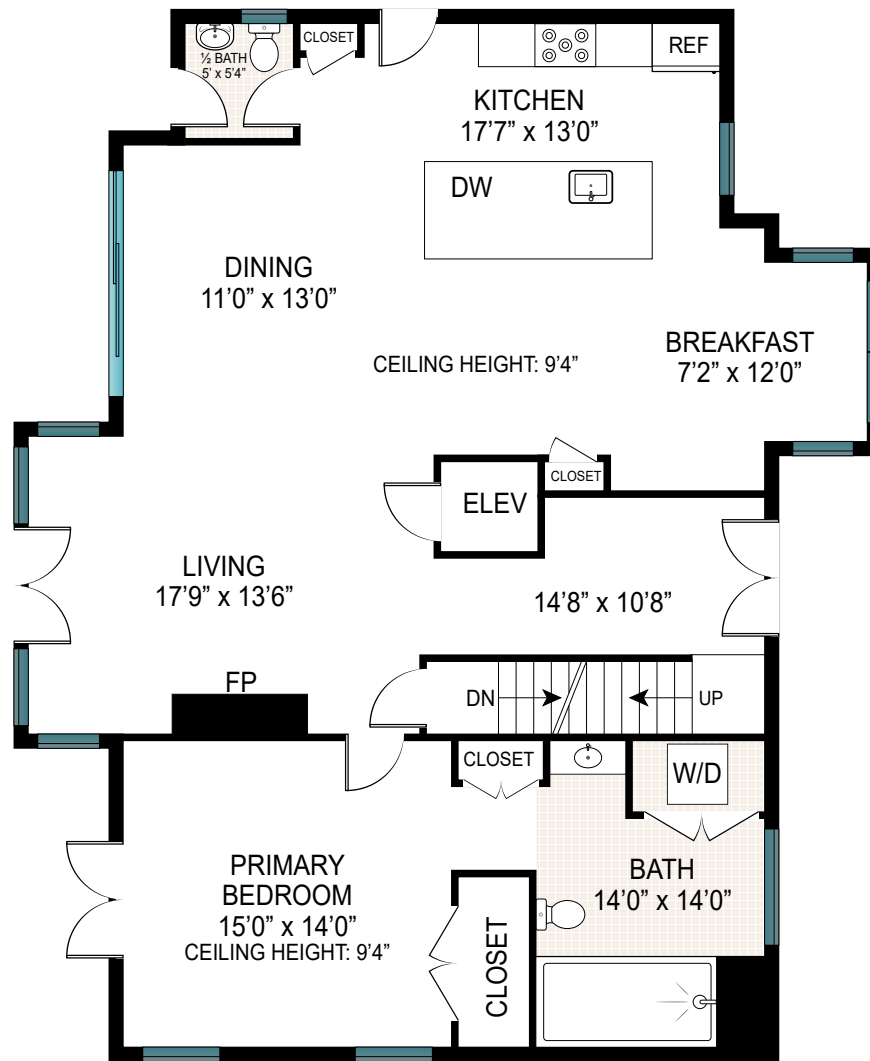


FIRST FLOOR
CEILING HEIGHT: 9'4"

FIRST FLOOR INT: 1,300 ft²

Scale in feet. Indicative only. Dimensions are approximate. All information contained herein is gathered from sources we believe to be reliable. However, we cannot guarantee its accuracy and interested persons should rely on their own inquiries.

1 Tall Tree Court, East Hampton

Sotheby's
INTERNATIONAL REALTY

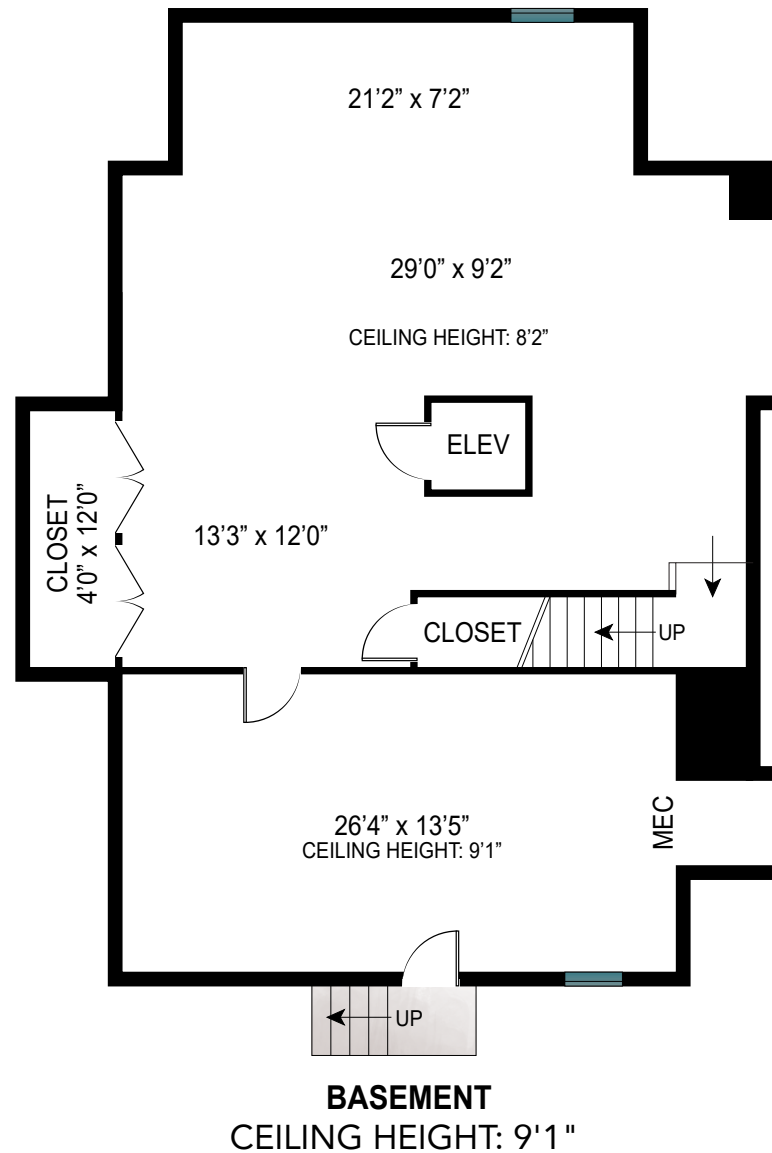


BASEMENT: 983 ft²

Scale in feet. Indicative only. Dimensions are approximate. All information contained herein is gathered from sources we believe to be reliable. However, we cannot guarantee its accuracy and interested persons should rely on their own inquiries.

1 Tall Tree Court, East Hampton

Sotheby's
INTERNATIONAL REALTY

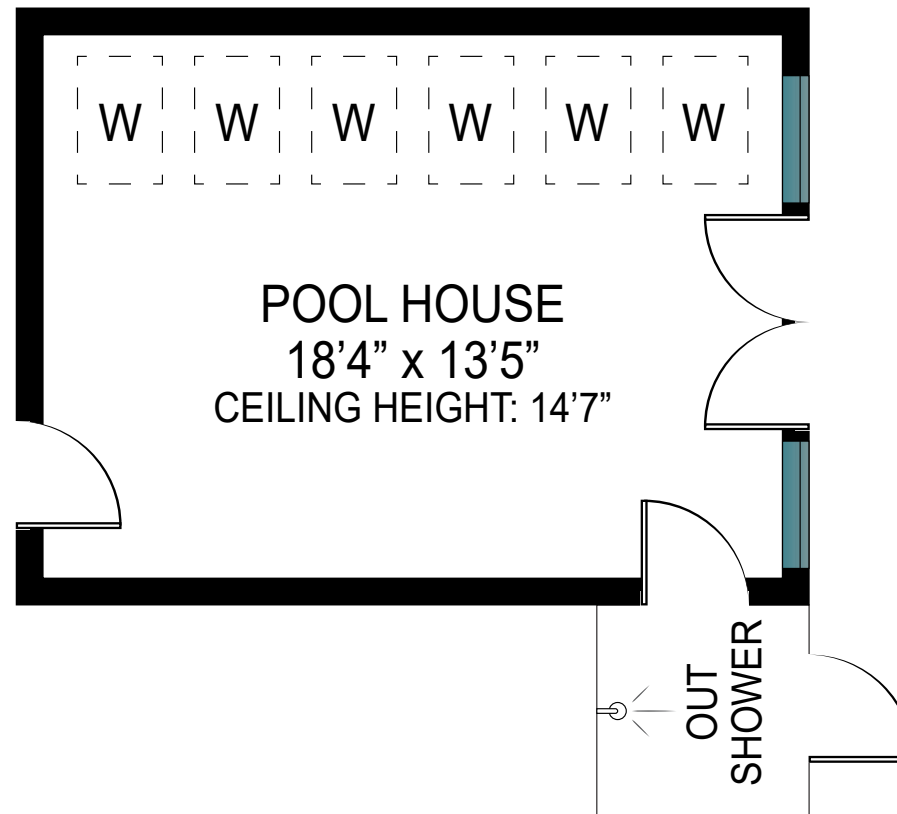

POOL HOUSE
CEILING HEIGHT: 14'7"

POOL HOUSE: 248 ft²

Scale in feet. Indicative only. Dimensions are approximate. All information contained herein is gathered from sources we believe to be reliable. However, we cannot guarantee its accuracy and interested persons should rely on their own inquiries.

1 Tall Tree Court, East Hampton

Sotheby's
INTERNATIONAL REALTY