


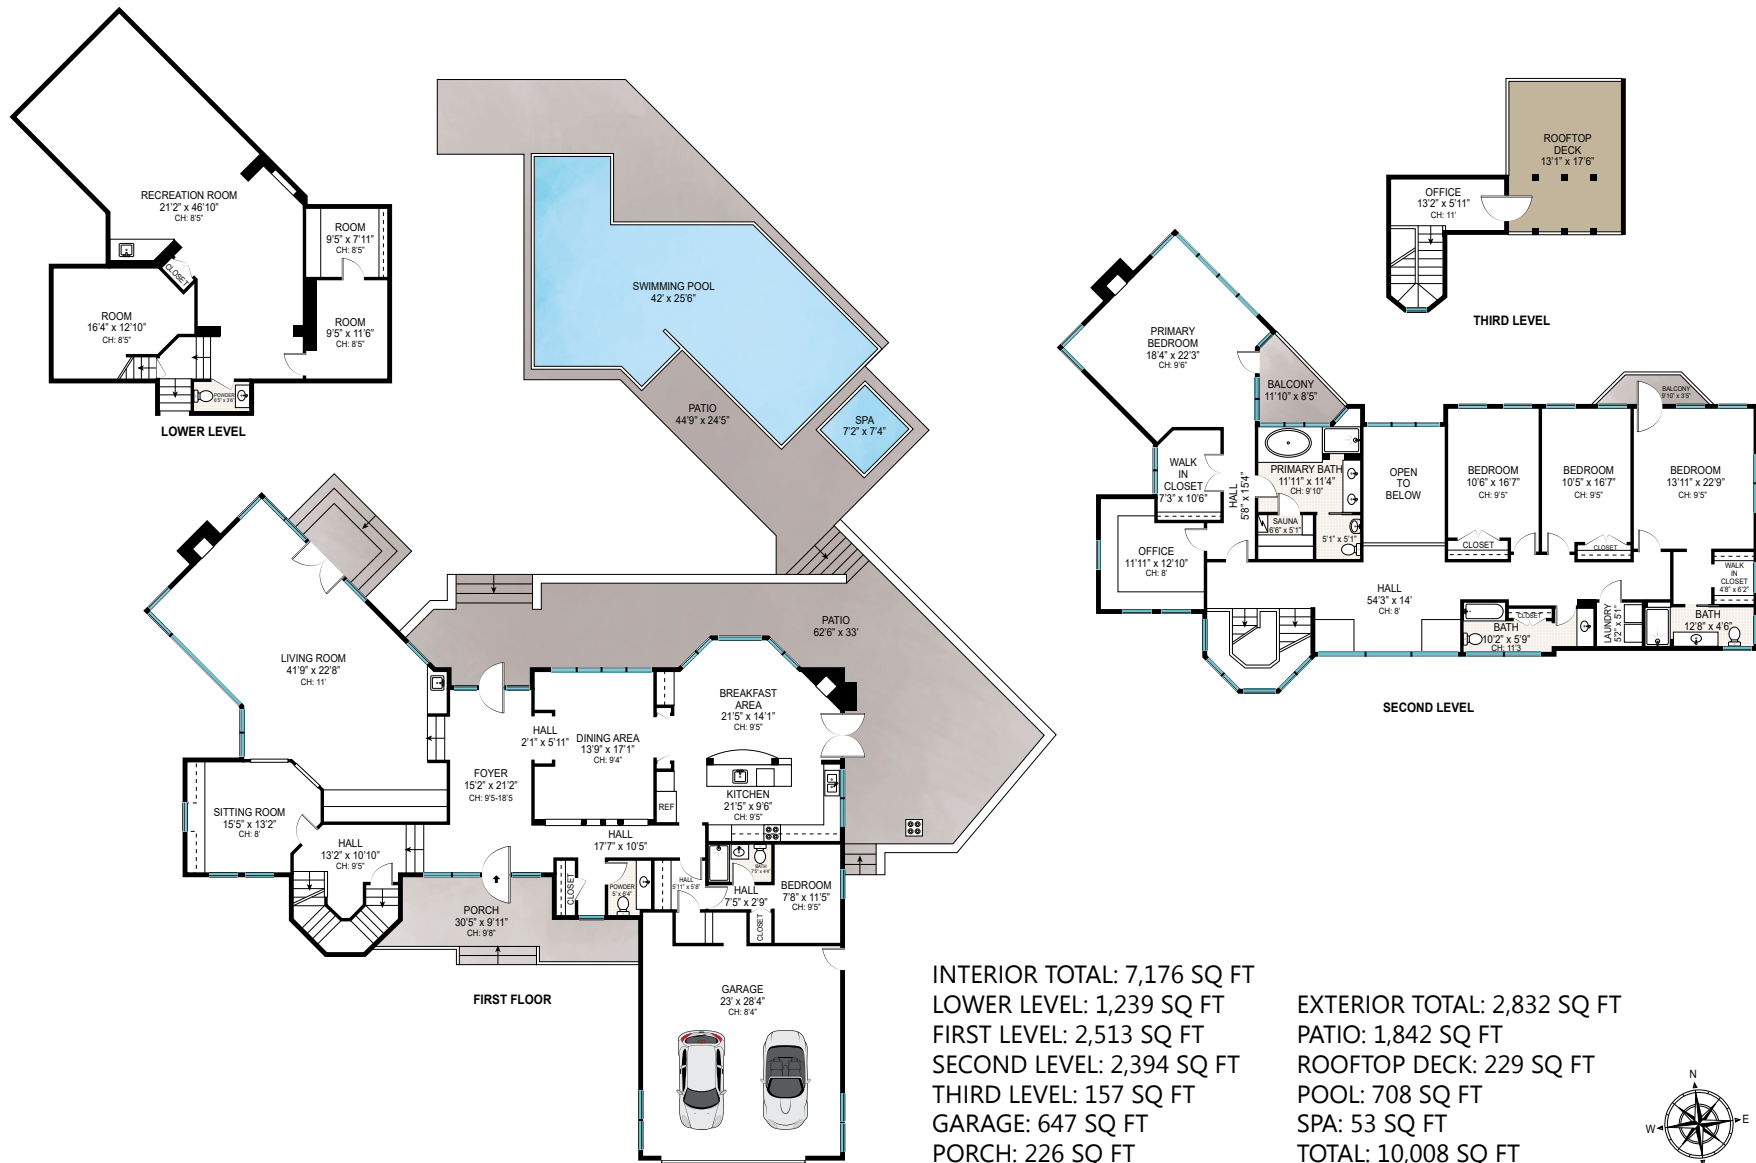


5 On The Bluff, North Haven

Sotheby's
INTERNATIONAL REALTY




FIRST LEVEL: 2,513 SQ FT
 GARAGE: 647 SQ FT
 PORCH: 226 SQ FT
 PATIO: 1,842 SQ FT
 POOL: 708 SQ FT
 SPA: 53 SQ FT

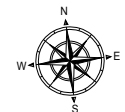

Scale in feet. Indicative only. Dimensions are approximate. All information contained herein is gathered from sources we believe to be reliable. However, we cannot guarantee its accuracy and interested persons should rely on their own inquiries.


5 On The Bluff, North Haven

Sotheby's
 INTERNATIONAL REALTY

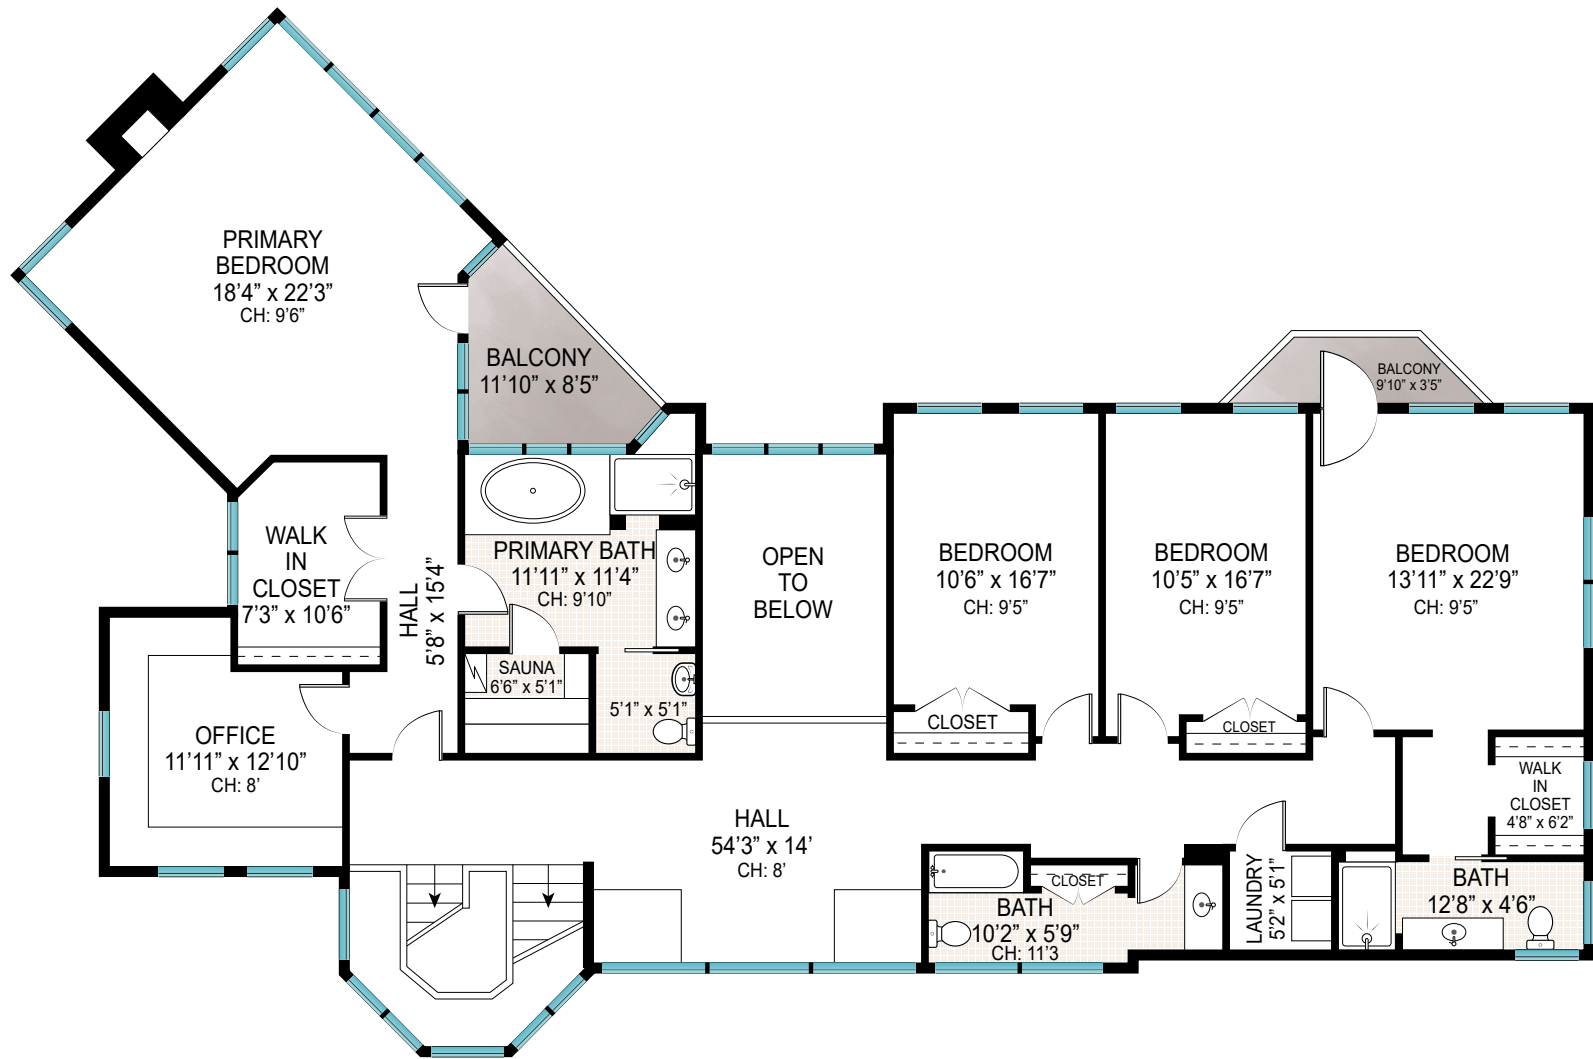

SECOND LEVEL


SECOND LEVEL: 2,394 SQ FT

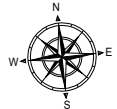

Scale in feet. Indicative only. Dimensions are approximate. All information contained herein is gathered from sources we believe to be reliable. However, we cannot guarantee its accuracy and interested persons should rely on their own inquiries.


5 On The Bluff, North Haven

Sotheby's
INTERNATIONAL REALTY

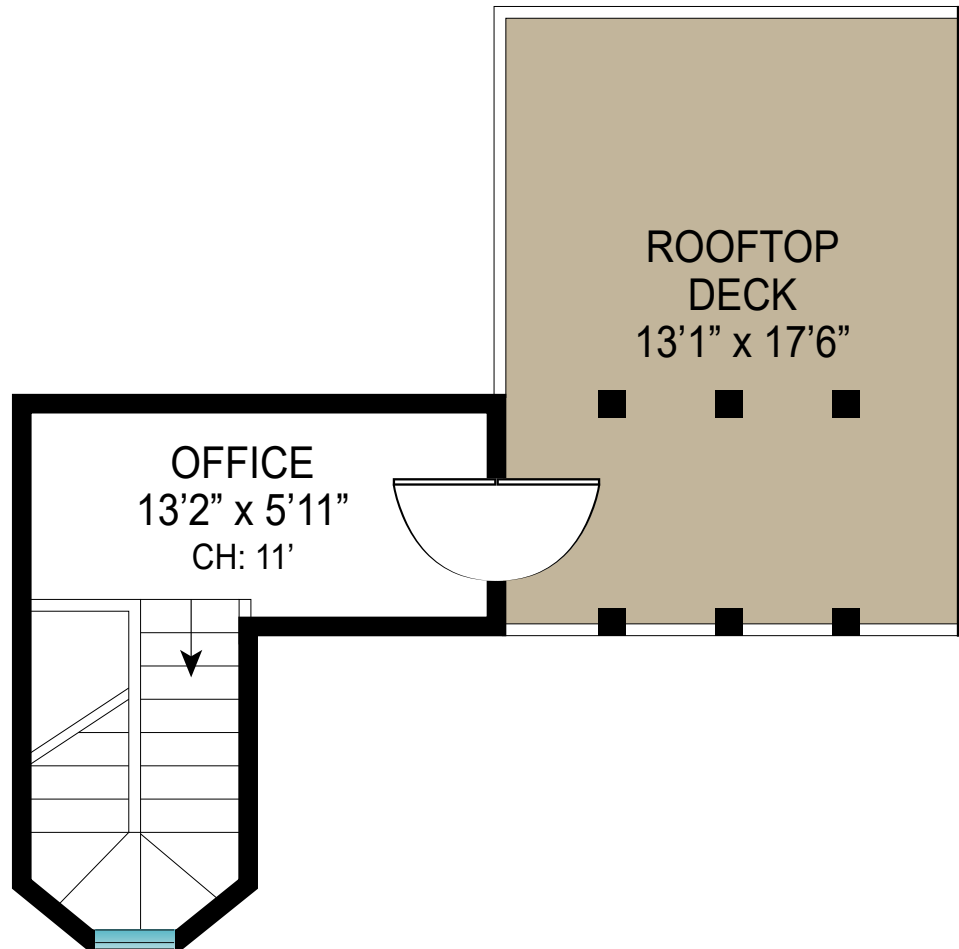

THIRD LEVEL


THIRD LEVEL: 157 SQ FT
ROOFTOP DECK: 229 SQ FT

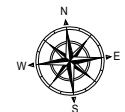

Scale in feet. Indicative only. Dimensions are approximate. All information contained herein is gathered from sources we believe to be reliable. However, we cannot guarantee its accuracy and interested persons should rely on their own inquiries.


5 On The Bluff, North Haven

Sotheby's
INTERNATIONAL REALTY

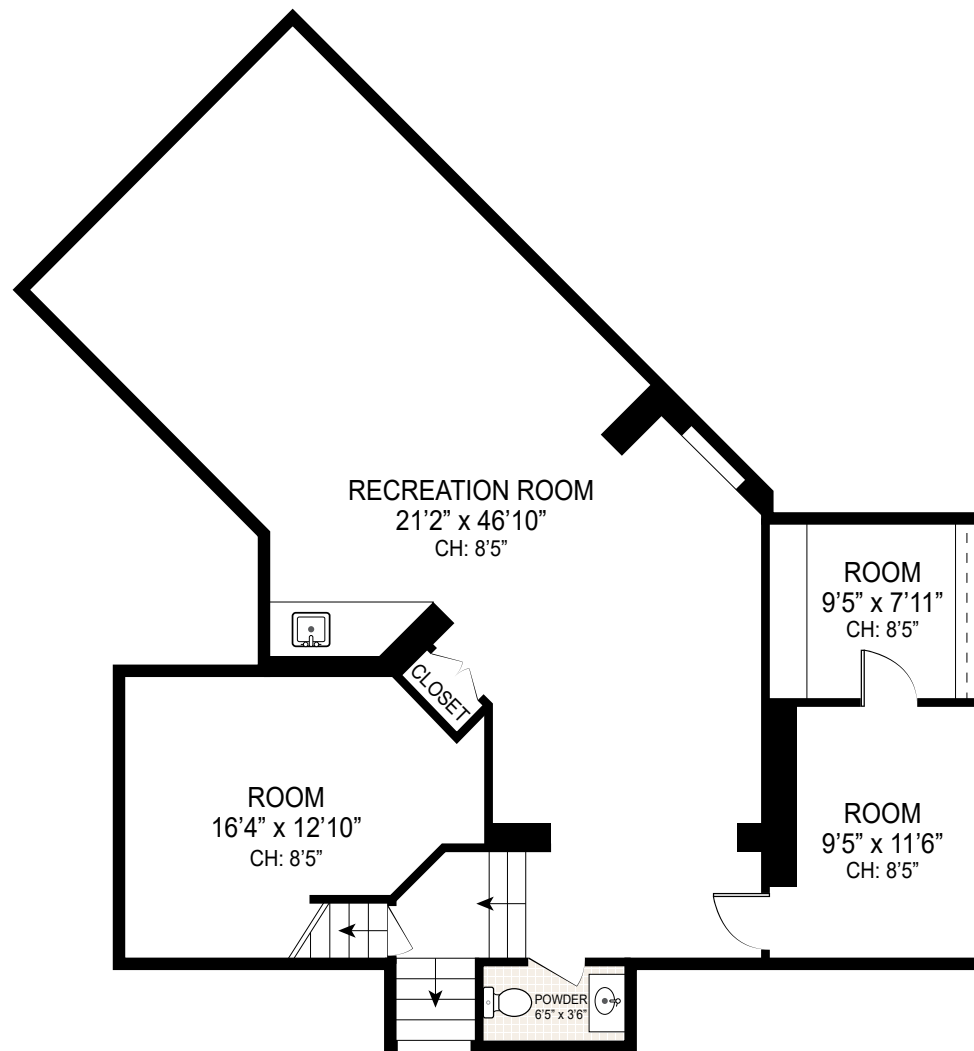

LOWER LEVEL

LOWER LEVEL: 1,239 SQ FT

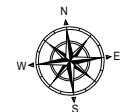

Scale in feet. Indicative only. Dimensions are approximate. All information contained herein is gathered from sources we believe to be reliable. However, we cannot guarantee its accuracy and interested persons should rely on their own inquiries.

5 On The Bluff, North Haven

Sotheby's
INTERNATIONAL REALTY