TOTAL PLOT AREA: 51,252 SQ. FT. ±

REV. NO.	DATE	ITEM

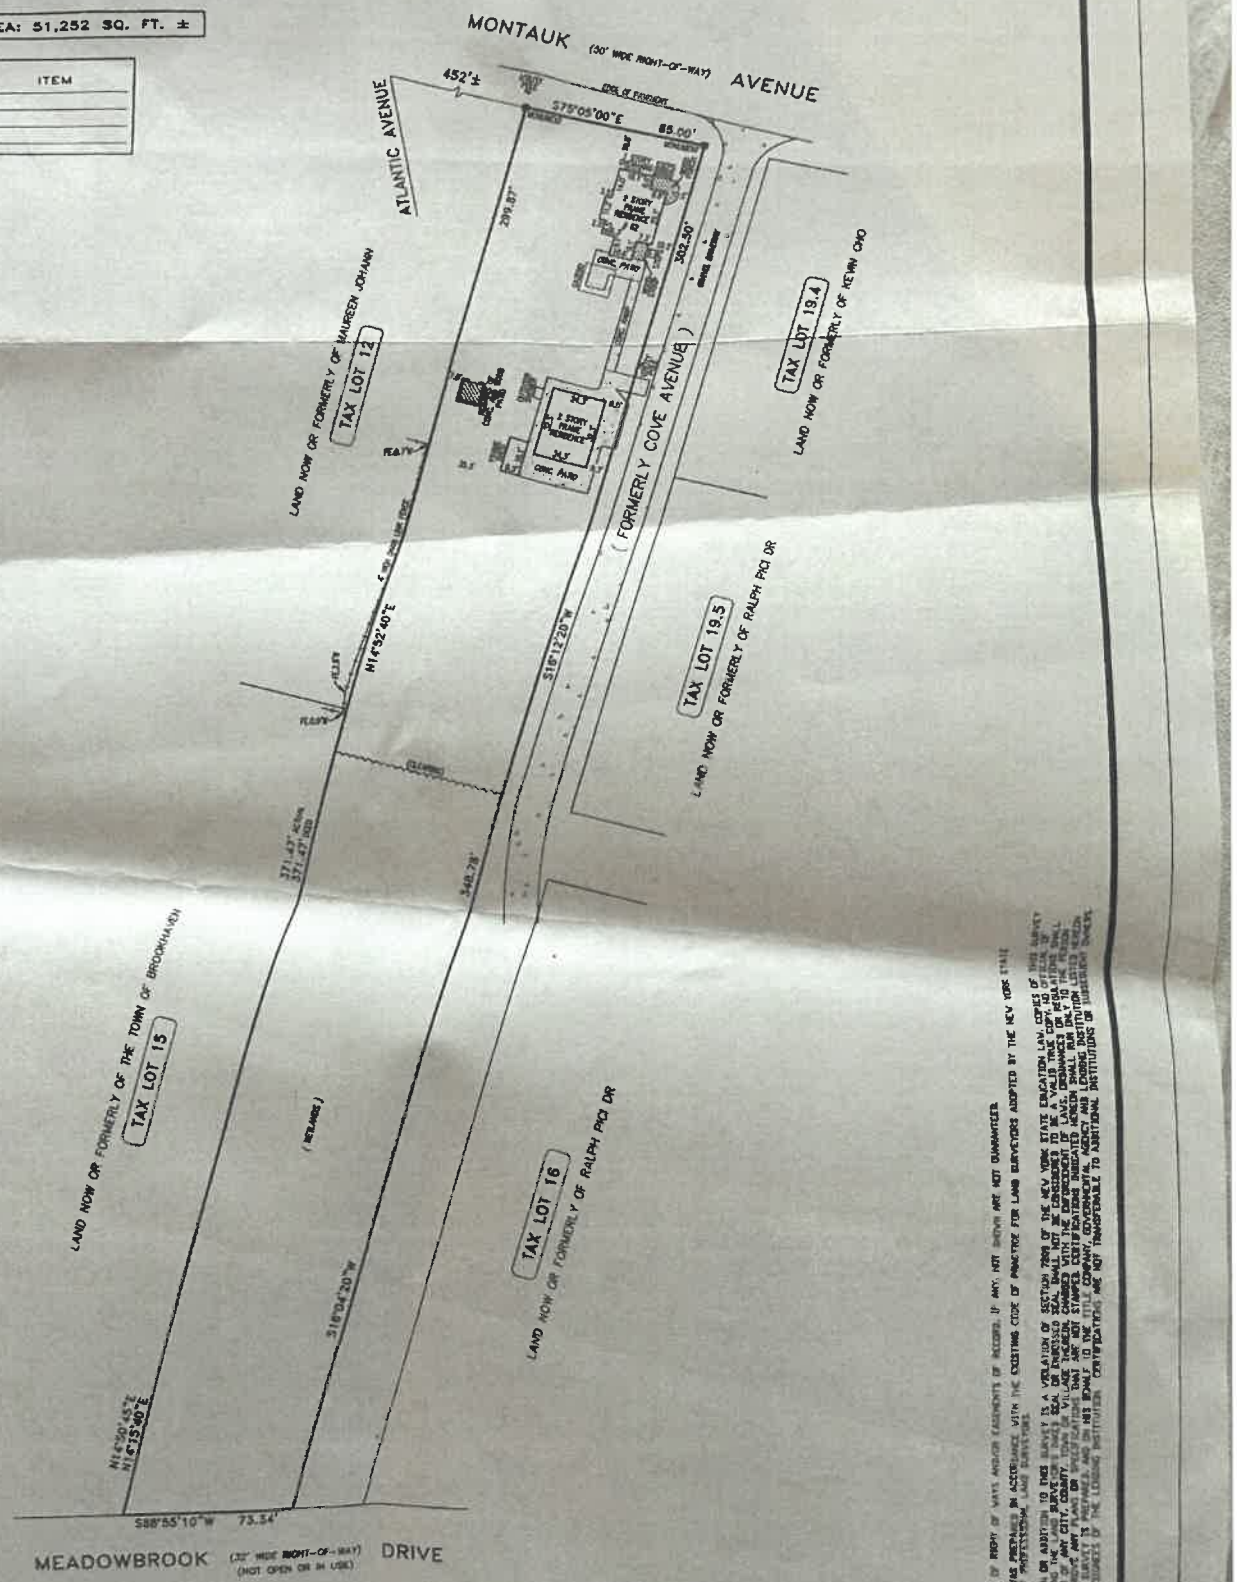

THE EXISTENCE OF RIGHTS OF WAYS AND/OR EASEMENTS OF RECORD, IF ANY, NOT SHOWN ARE NOT GUARANTEED.

THIS SURVEY WAS PREPARED IN ACCORDANCE WITH THE EXISTING CODE OF PRACTICE FOR LAND SURVEYORS ADOPTED BY THE NEW YORK STATE ASSOCIATION OF PROFESSIONAL LAND SURVEYORS.

ANY ALTERATION OR ADDITION TO THIS SURVEY IS A VIOLATION OF SECTION 7209 OF THE NEW YORK STATE EDUCATION LAW. COPIES OF THIS SURVEY MAP NOT BEARING THE LAND SURVEYOR'S INKED SEAL OR EMBOSSED SEAL SHALL NOT BE CONSIDERED TO BE A VALID COPY. ALL CERTIFICATIONS SHALL BE LIMITED TO THOSE PERSONS OR ENTITIES FOR WHOM THE SURVEY WAS PREPARED AND ON HIS BEHALF TO THE TITLE COMPANY, GOVERNMENTAL AGENCY AND LENDING INSTITUTION LISTED HEREON AND TO THE ASSIGNEES OF THE LENDING INSTITUTION. CERTIFICATIONS ARE NOT TRANSFERABLE. ADDITIONAL INSTITUTIONS AND/OR SUBSEQUENT OWNERS SHALL BE CERTIFIED BY THE LAND SURVEYOR PRIOR TO THE DELIVERY OF THE SURVEY. ITEMS OR DISTANCES SHOWN ON THIS SURVEY MAP SHALL RUN IN FEET AND DECIMAL PARTS THEREOF. ACCEPTANCE OF ANY CERTIFICATION OTHER THAN AS STATED HEREON SHALL BE AT THE USER'S SOLE RISK.

SUFFOLK COUNTY TAX MAP DIST: 200 SECT: 890 BLK: 4 LOT: 11

MAP OF: DESCRIBED PROPERTY

LOCATION: EAST MORICHES

TOWN OF BROOKHAVEN, COUNTY OF SUFFOLK, STATE OF NEW YORK

SURVEYED: JUNE 10, 2020

CERTIFIED TO: TOM FREDETTE

SCALE: 1"=60' FILE NO: 20-138

Wallace T. Bryan
Licensed Land Surveyor
MAINTAINING THE RECORDS OF BURTON, BEHRENDT & SMITH
273 Snedecor Avenue
Bayport, New York 11705
(631) 472-1770
Fax 472-1771

STATE OF NEW YORK
WALLACE T. BRYAN
050043
LICENSED LAND SURVEYOR