JOB No. 9922 ~ B3413

SUFFOLK COUNTY TAX MAP

DISTRICT	0900
SECTION	134.00
BLOCK	02.00
PARCEL	017.001

MAP OF PROPERTY
FOR
MARK BIDERMAN
SITUATE
BRIDGEHAMPTON
TOWN OF SOUTHAMPTON
SUFFOLK COUNTY, NEW YORK

AREA = 66,702 S.F. (1.531 ACRES)

SCALE: 1" = 40'

UNAUTHORIZED ALTERATION OR ADDITION TO A SURVEY MAP BEARING A LICENSED LAND SURVEYOR'S SEAL IS A VIOLATION OF SECTION 7209, SUB-DIVISION 2, OF THE NEW YORK EDUCATION LAW.
COPIES OF THIS SURVEY MAP NOT BEARING THE LAND SURVEYOR'S GREEN INKED SEAL OR EMBOSSED SEAL SHALL NOT BE CONSIDERED TO BE A VALID TRUE COPY.
CERTIFICATIONS INDICATED HEREON SIGNIFY THAT THIS SURVEY WAS PREPARED IN ACCORDANCE WITH THE EXISTING CODE OF PRACTICE FOR LAND SURVEYS ADOPTED BY THE NEW YORK STATE ASSOCIATION OF PROFESSIONAL LAND SURVEYORS. SAID CERTIFICATIONS SHALL RUN ONLY TO THE PERSON FOR WHOM THE SURVEY IS PREPARED, AND ON HIS BEHALF TO THE TITLE COMPANY, GOVERNMENTAL AGENCY AND LENDING INSTITUTION LISTED HEREON, AND TO THE ASSIGNEES OF THE LENDING INSTITUTION. CERTIFICATIONS ARE NOT TRANSFERABLE TO ADDITIONAL INSTITUTIONS OR SUBSEQUENT OWNERS.

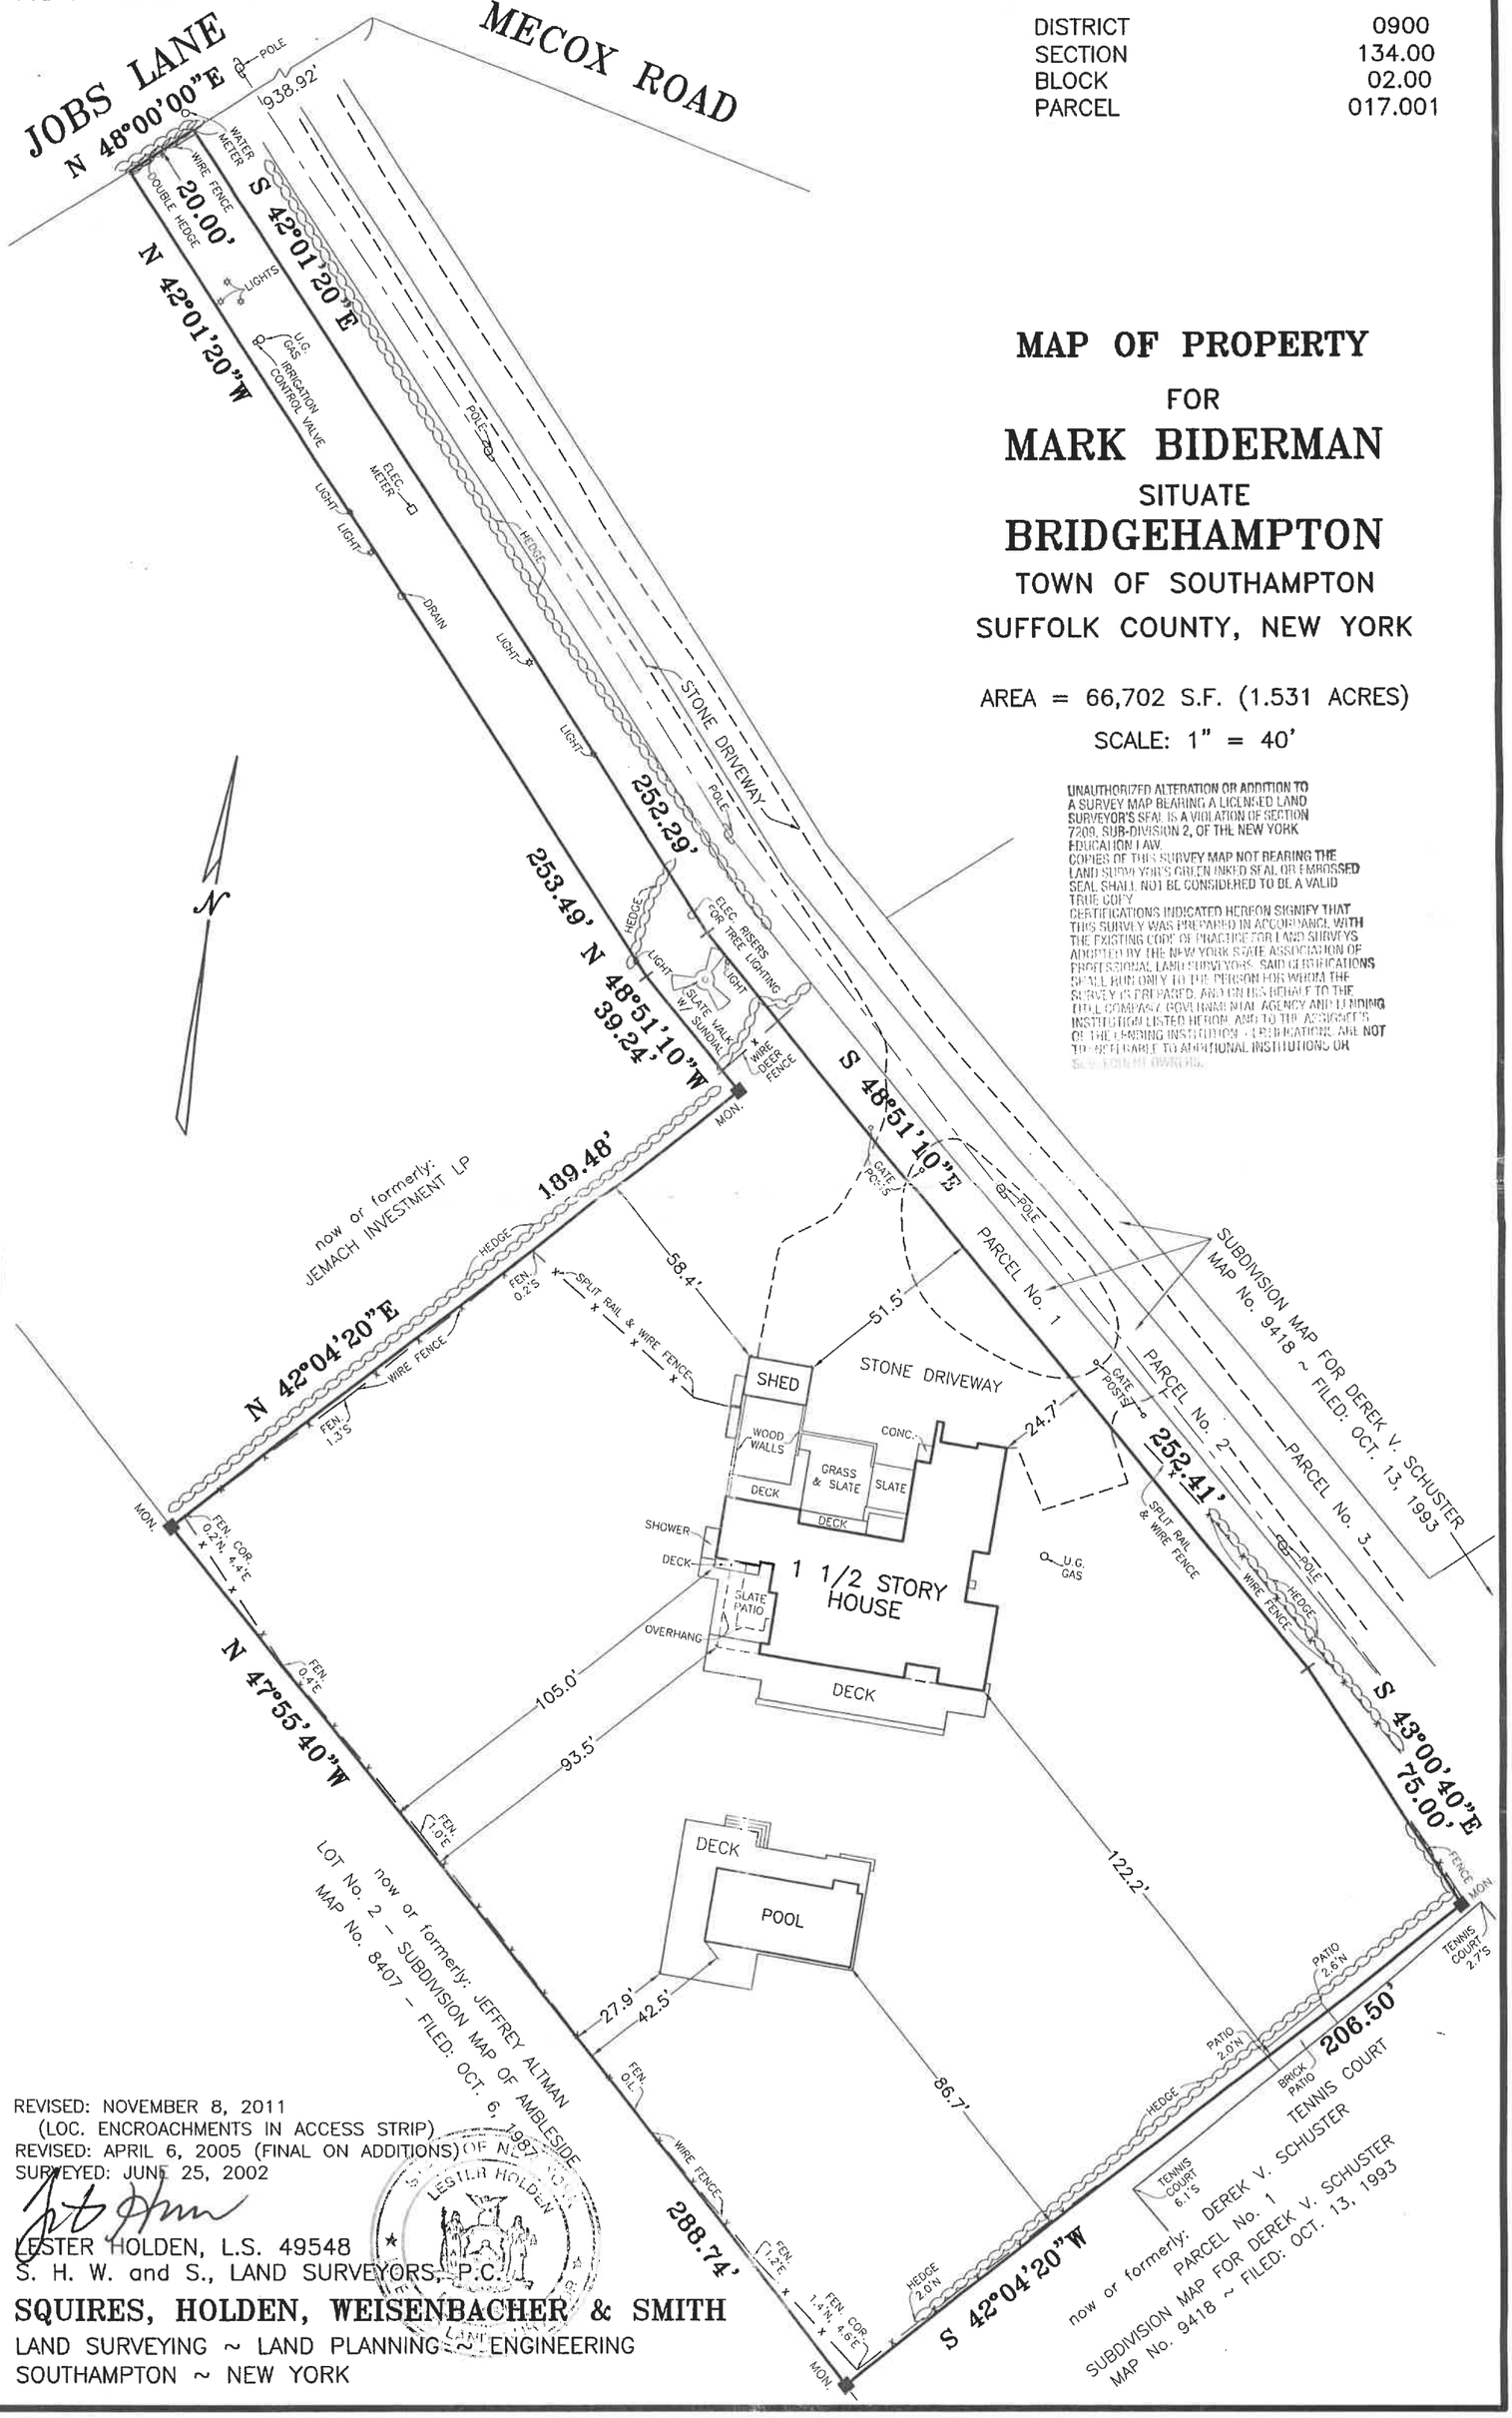

REVISED: NOVEMBER 8, 2011
(LOC. ENCROACHMENTS IN ACCESS STRIP)
REVISED: APRIL 6, 2005 (FINAL ON ADDITIONS)
SURVEYED: JUNE 25, 2002

LESTER HOLDEN, L.S. 49548
S. H. W. and S., LAND SURVEYORS, P.C.

SQUIRES, HOLDEN, WEISENBACHER & SMITH
LAND SURVEYING ~ LAND PLANNING ~ ENGINEERING
SOUTHAMPTON ~ NEW YORK

9922 survey.dwg BK 868 PG 119, BK 808 PG 121, BK 765 PG 121-125, BK 393 PG 31-32, BK 357 PG 59-60