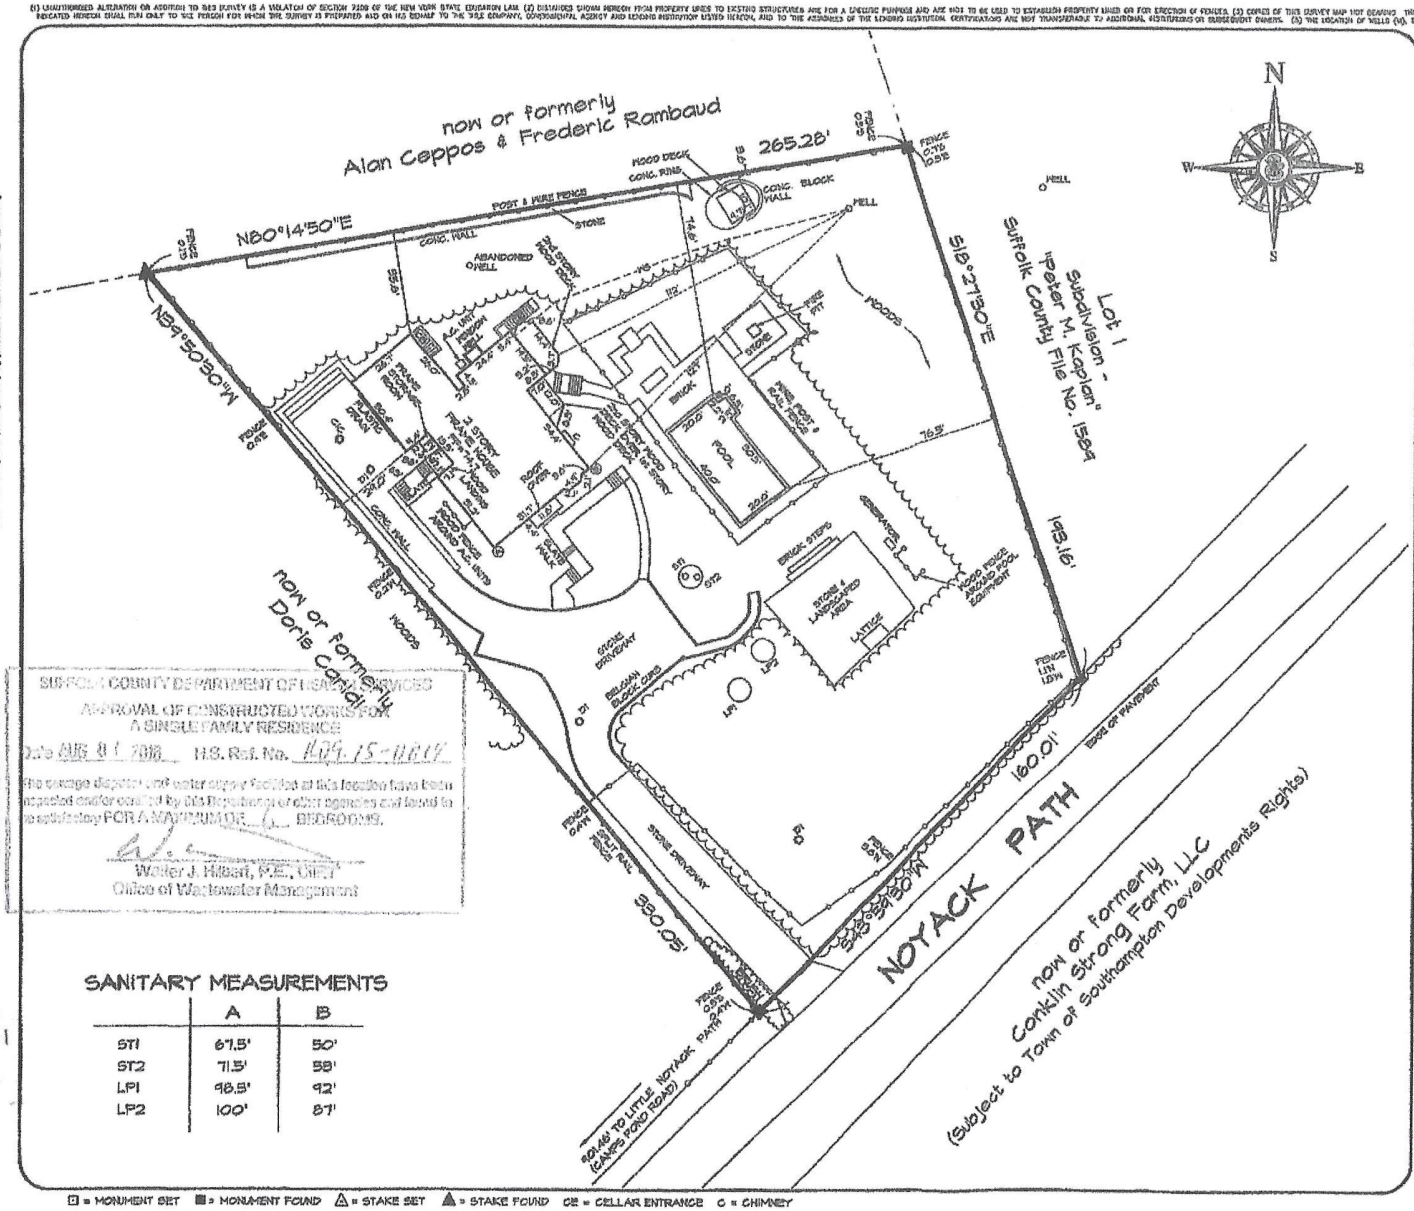

SUFFOLK COUNTY DEPARTMENT OF HEALTH SERVICES
APPROVAL OF CONSTRUCTED WORKS FOR
A SINGLE FAMILY RESIDENCE
Date AUG 01 2018 H.S. Ref. No. 1409.15-11814
The sewage disposal and water supply facilities at this location have been inspected and/or certified by this Department or other agencies and found to be satisfactory FOR A MAXIMUM OF 6 BEDROOMS.
Walter J. Hilbert, P.E., CIPET
Office of Wastewater Management

SANITARY MEASUREMENTS

	A	B
ST1	67.5'	50'
ST2	71.5'	58'
LP1	98.5'	92'
LP2	100'	87'

□ = MONUMENT SET ■ = MONUMENT FOUND △ = STAKE SET ▲ = STAKE FOUND CE = CELLAR ENTRANCE C = CHIMNEY

400 Ostrander Avenue, Riverhead, New York 11901
tel. 631.727.2505 fax. 631.727.0144
admin@youngengineering.com

Young el young

Howard W. Young, Land Surveyor
Thomas C. Wolpert, Professional Engineer
Douglas E. Adams, Professional Engineer
Robert C. Tast, Architect

SITE DATA

AREA = 1.1842 ACRES OR 51,582 SQ. FT.

* CLEARED AREA = 25,746 SQ. FT./51,582 SQ. FT. = 49.9%

HEALTH DEPARTMENT USE

SURVEYOR'S CERTIFICATION

* WE HEREBY CERTIFY TO ELLIOTT SHRIFTMAN THAT THIS SURVEY WAS PREPARED IN ACCORDANCE WITH THE CODE OF PRACTICE FOR LAND SURVEYS ADOPTED BY THE NEW YORK STATE ASSOCIATION OF PROFESSIONAL LAND SURVEYORS.

Howard W. Young

HOWARD W. YOUNG, N.Y.S. L.S. NO. 45893

STATE OF NEW YORK
HOWARD W. YOUNG
45893
LICENSED LAND SURVEYOR

SURVEY FOR

ELLIOTT SHRIFTMAN

At Hayground, Town of Southampton
Suffolk County, New York

FINAL SURVEY

County Tax Map District 900 Section 48 Block 01 Lot 18.2

MAP PREPARED OCT. 02, 2014

Record of Revisions

RECORD OF REVISIONS	DATE
AMENDED BUILDING PERMIT DATA	NOV. 11, 2014
AMENDED BUILDING PERMIT DATA	DEC. 05, 2014
FINAL SURVEY	OCT. 26, 2015
ADDRESSED SCDHS NOICA	FEB. 02, 2016
ADDED PROPOSED WELL	MAR. 14, 2016
FINAL SURVEY	JUNE 28, 2016

40 0 20 40 80

Scale: 1" = 40'

JOB NO. 2014-0101
DWG. 2003_0318_2014_0101_fs_well

1 OF 1

DWG FILE: R:\2003\2003_0318\dwg\2003_0318_2014_0101_fs_well.dwg
PLOT DATE: Jan 23, 2016 - 11:29am
PLOTTED BY: Zima Lopez