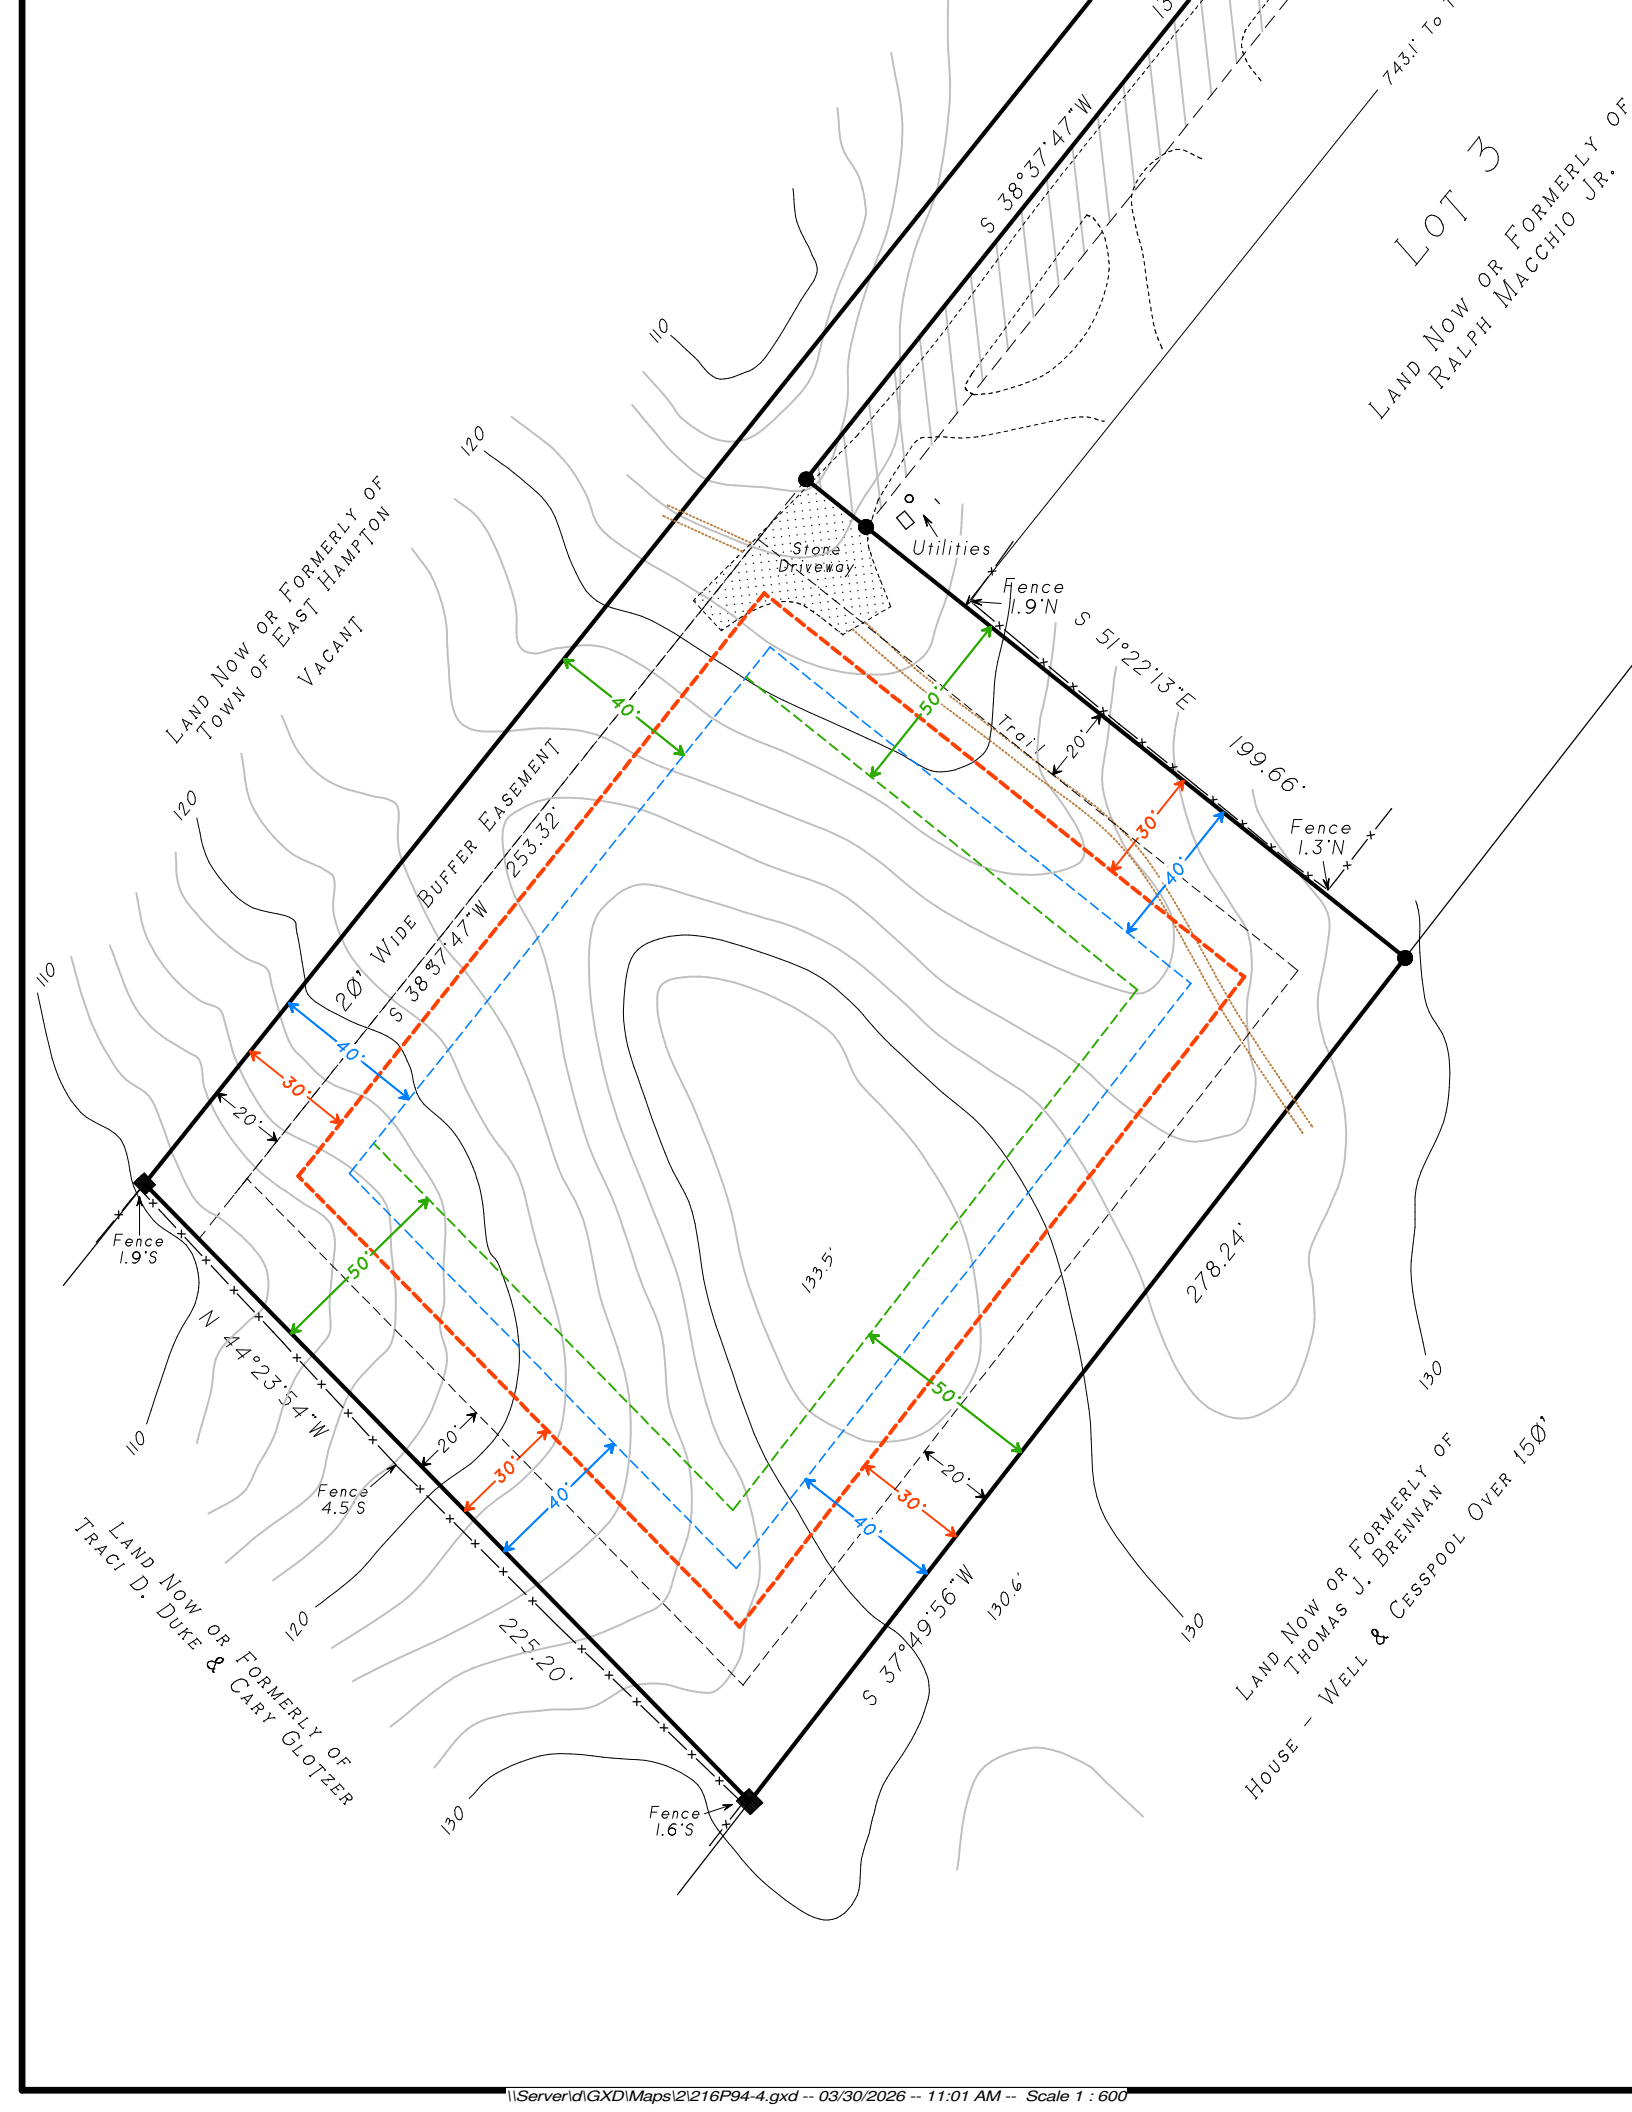
Lot 3
Land Now or Formerly of
Ralph Macchio Jr.
S 38°37'47"W
743.1' To
Land Now or Formerly of
Town of East Hampton
Vacant
20' Wide Buffer Easement
S 38°37'47"W 253.32'
Stone Driveway
Utilities
Fence 1.9'N
S 51°22'13"E
199.66'
Trail
Fence 1.3'N
278.24'
Fence 1.9'S
N 44°23'54"W
Fence 4.5'S
225.20'
Land Now or Formerly of
Traci D. Duke & Cary Glotzer
S 37°49'56"W
130.6'
Fence 1.6'S
Land Now or Formerly of
Thomas J. Brennan
House - Well & Cesspool Over 150'
133.5'
110
120
130
20'
30'
40'
50'