SCHD REF. NO. 92 EH 33

1104–140
776–10,30
1256–138

DC12591
TONY (A285.TXT)

COVERAGE
ALLOWED – 6,562 SF.
EXISTING – 2,824 SF.

TOTAL COVERAGE
ALLOWED – 17,498 SF.
EXISTING – 11,377 SF.

CLEARING
ALLOWED – 20,396 SF.
EXISTING – 19,737 SF.

MAP OF PROPERTY

LOT 1

TREESCAPE AT EAST HAMPTON

SECTION 2

Filed: April 16, 1975 – Map No. 6244

SITUATE


Town Of East Hampton, Suffolk Co., N.Y.

Scale: 1"=30'

Area: 43,744 S.F. or 1.004 Acres

Certified To:

Peter Feig
Marianne J. Feig

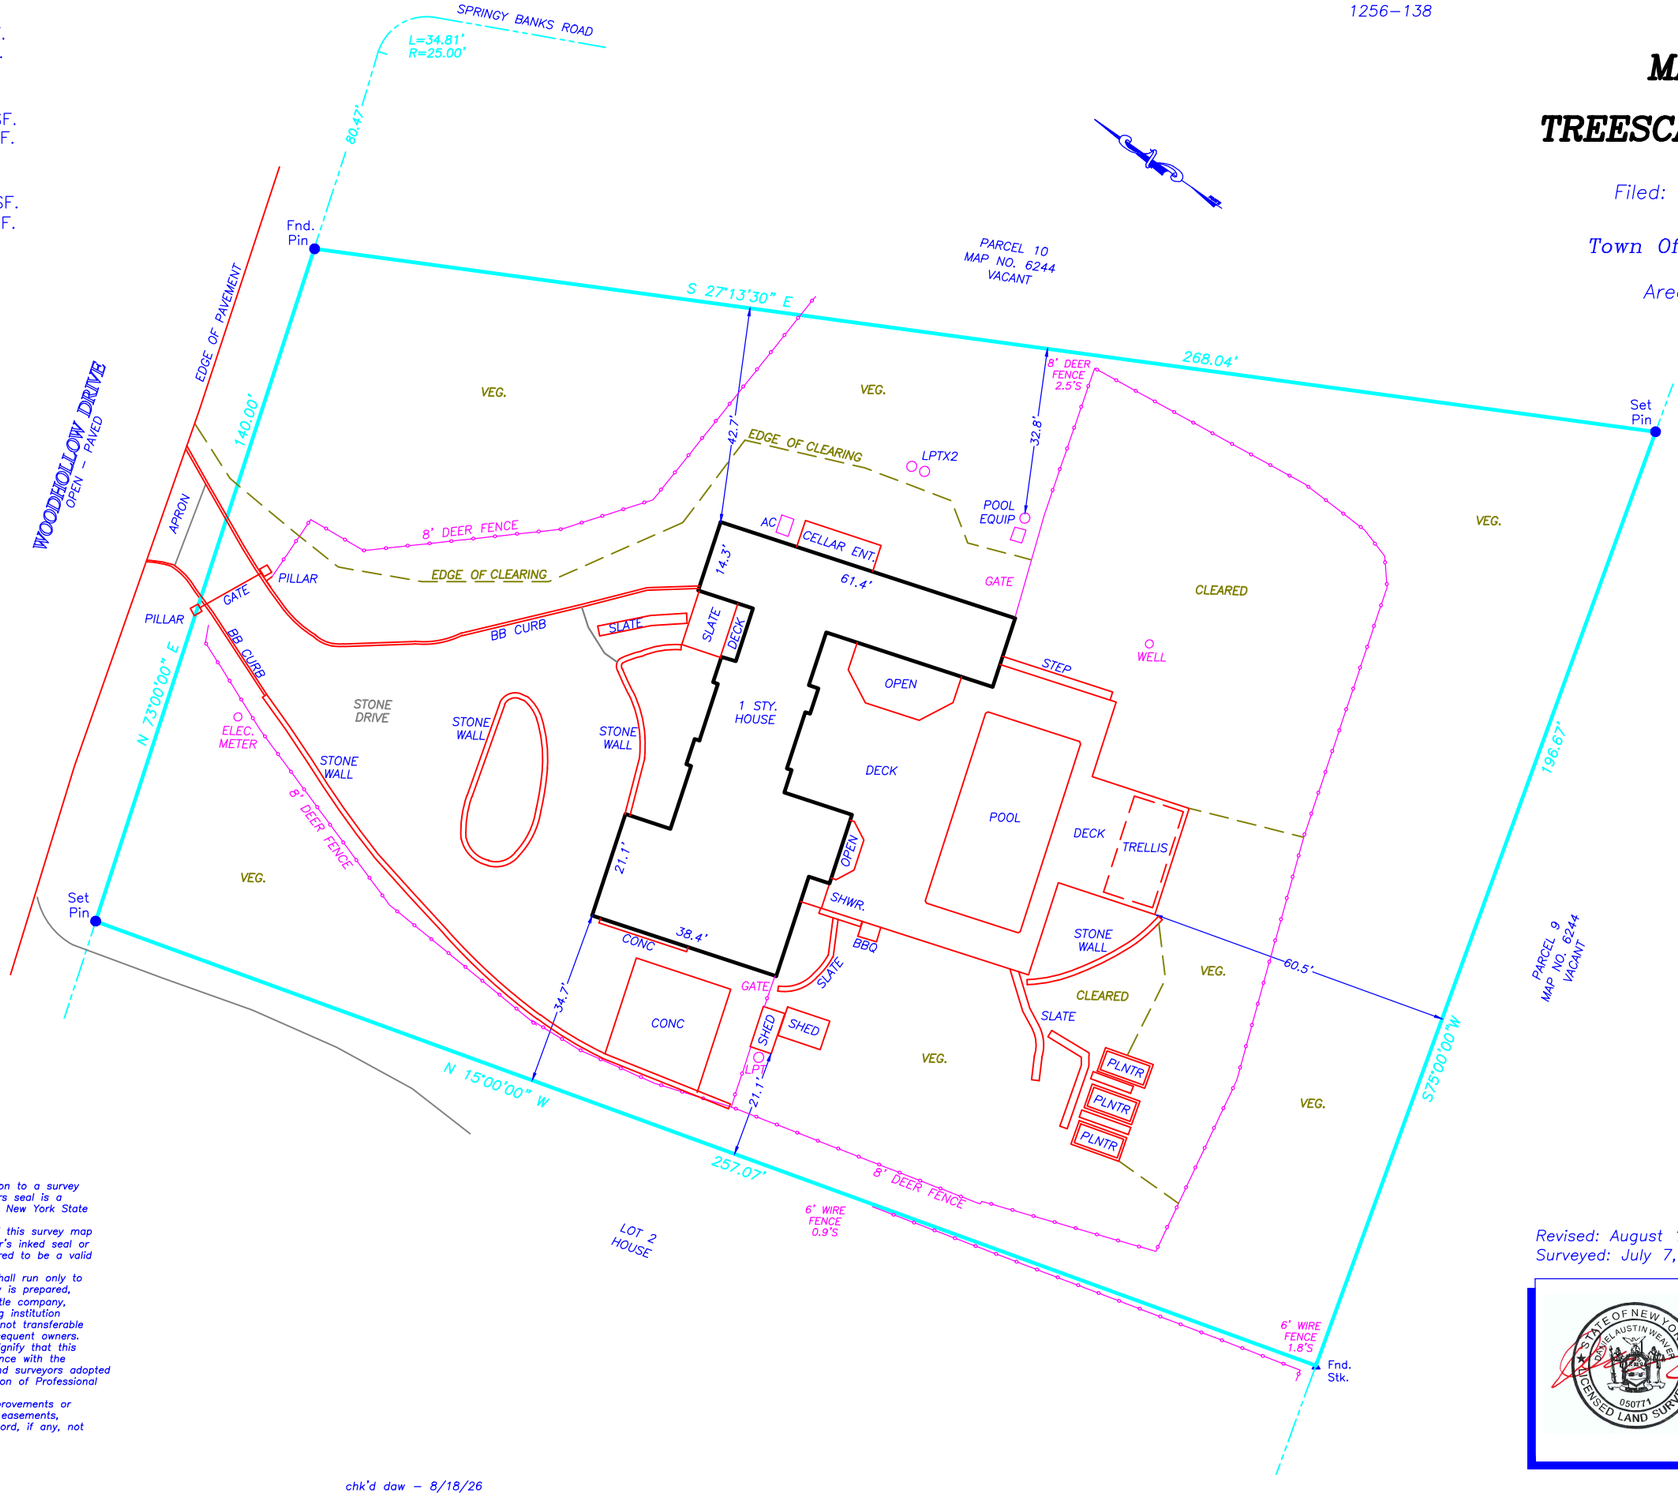

NOTE:

1). Unauthorized alteration or addition to a survey map bearing a licensed surveyors seal is a violation of section 7209 of the New York State Education Law.
2). Only copies from the original of this survey map bearing an original land surveyor's inked seal or embossed seal shall be considered to be a valid copy.
3). Certifications indicated hereon shall run only to the person for whom the survey is prepared, and on his/her behalf to the title company, governmental agency and lending institution listed hereon. Certifications are not transferable to additional institutions or subsequent owners. Certifications indicated hereon signify that this survey was prepared in accordance with the existing code of practice for land surveyors adopted by the New York State Association of Professional Land Surveyors.
4). The existence of subsurface improvements or encroachments, or wetlands, or easements, covenants, or restrictions of record, if any, not shown are not certified.

S.C.T.M. 0300–092–10–25

chk'd daw – 8/18/26

Revised: August 13, 2026 – Update
Surveyed: July 7, 2026

GEORGE WALBRIDGE SURVEYORS, P.C.
Land Surveyors & Land Planners
300 Pantigo Place - Suite 116
East Hampton, Long Island, N.Y. 11937
Phone: (631) 324-0412 Fax: (631) 324-9849
E-mail: ehsurveyor@aol.com

STATE OF NEW YORK · GLENN AUSTIN WEBER · 050771 · LICENSED LAND SURVEYOR

c:\land projects\feig\dwg\survey_8–13–26

DC12591