

SUFFOLK COUNTY TAX MAP

DISTRICT 0904
SECTION 016.00
BLOCK 01.00
PARCEL 019.000

VILLAGE OF SOUTHAMPTON


TOWN OF SOUTHAMPTON
SUFFOLK COUNTY, NEW YORK

AREA = 42,794 S.F. (0.982 ACRES)
(TO TIE LINE - EXCL. RIGHT OF WAY)

SCALE: 1" = 40'

now or formerly:
STANLEY DRUCKENMILLER, FIONA DRUCKENMILLER,
STANLEY DRUCKENMILLER QUALIFEIED PERSONAL RESIDENCE TRUST
& FIONA DRUCKENMILLER QUALIFEIED PERSONAL RESIDENCE TRUST

LAKE AGAWAM

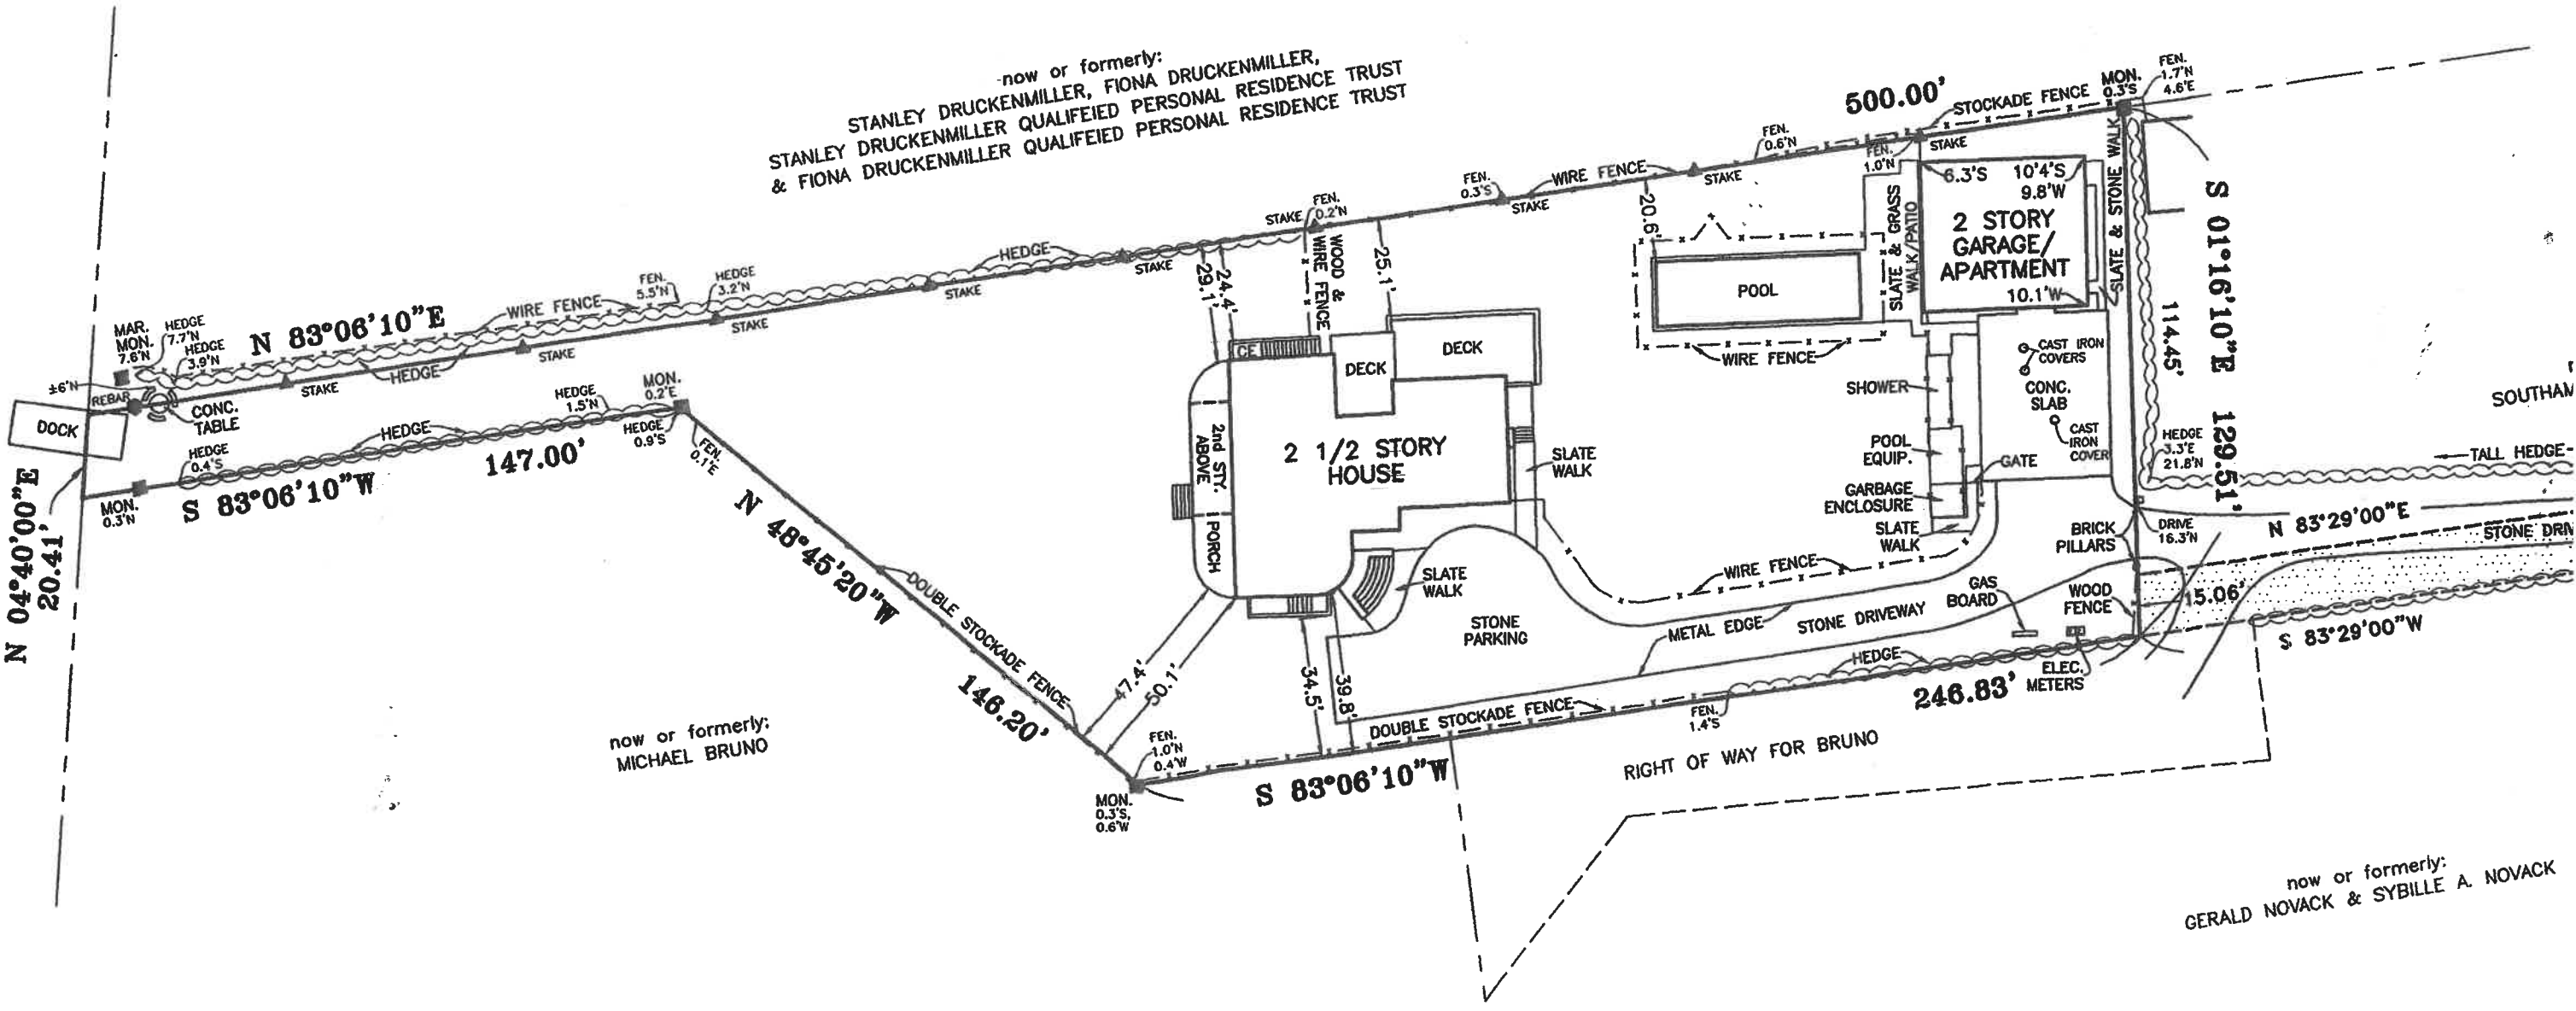

now or formerly:
MICHAEL BRUNO

now or formerly:
GERALD NOVACK & SYBILLE A. NOVACK