
D 6150

9

LOT 821
MAP OF
CLEARWATER BEACH
Section 4
Filed: Feb. 25, 1960 ~ Map 3123
situate
FIREPLACE
Town of East Hampton, Suffolk Co., N.Y.
Scale 1" = 40'

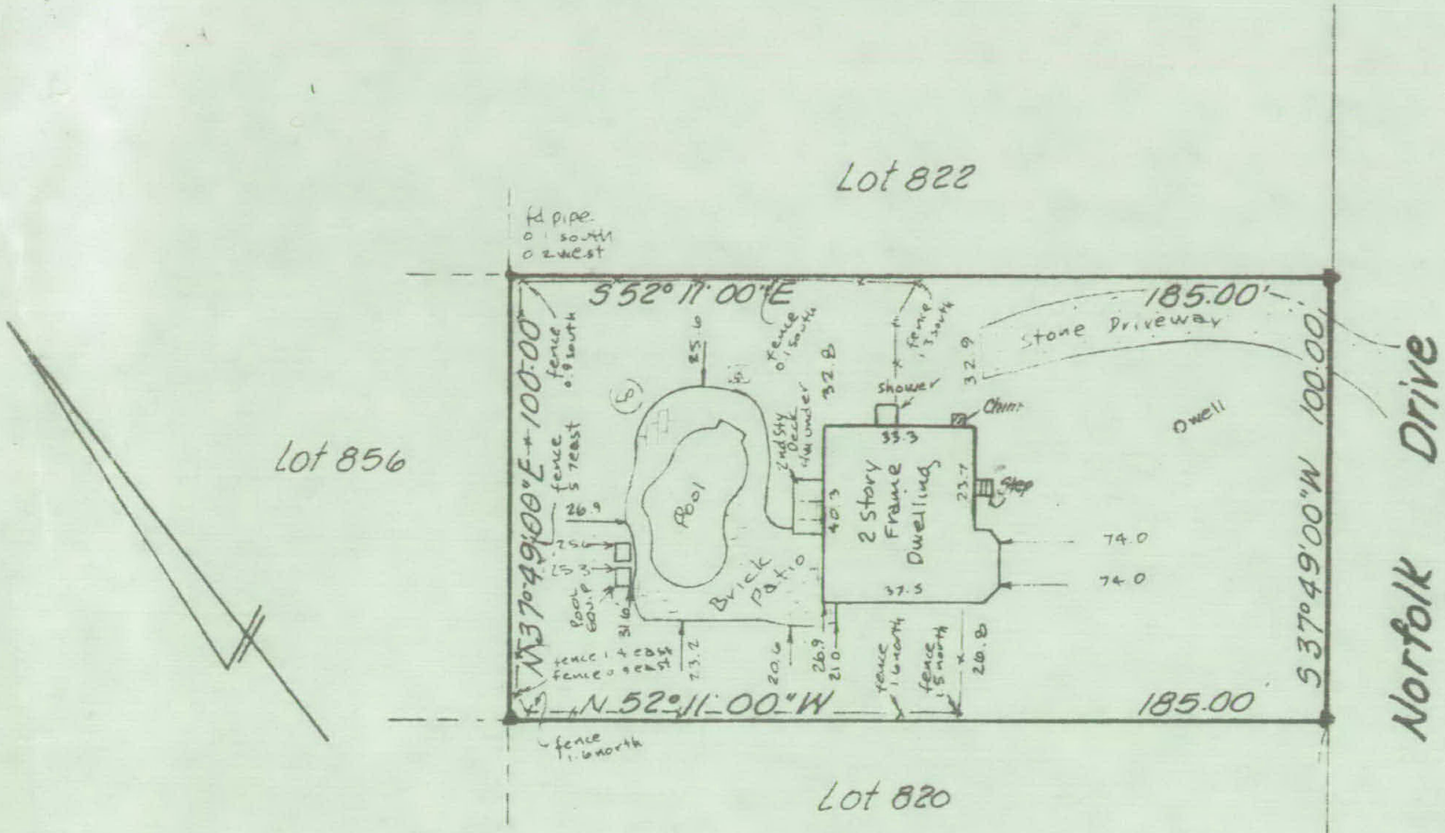

Certified to
Joseph Tobias

1) Copies of this survey map not bearing a licensed surveyor's seal is a violation of section 7209 of the New York State Education Law.
2) Only copies from the original of this survey map bearing an original land surveyor's embossed seal shall be considered to be a valid copy.
3) Certifications indicated hereon shall run only to the person for whom the survey is prepared, and on his/her behalf to the title company, governmental agency and lending institution listed hereon. Certifications are not transferable to additional institutions or subsequent owners. Certifications indicated hereon signify that this survey was prepared in accordance with the existing code of practice for land surveys adopted by the New York State Association of Professional Land Surveyors.
4) The existence of subsurface improvements or encroachments, or easements, or easements, covenants, or restrictions of record, if any, not shown are not certified.

Revised: November 16, 2005 - Patio
Revised: July 20, 2001 - Pool final
House Additions
Revised: November 6, 2000 - Stk. Pool
Redated: June 12, 1991
Revised: Dec. 10, 1984 - final
Revised: July 30, 1984 - U. Const.
Revised: Nov. 12, 1983 - Stk. Dwell.
Surveyed January 2, 1981

GEORGE WALBRIDGE SURVEYORS, P.C.
Land Surveyors & Land Planners
East Hampton, Long Island, N.Y.

T.M. 0300-039-07-32

Note: Sanitary locations per Owner

A-10

11/16/00 12/3/01