
JOB No. 16048 ~ D2146

# SUFFOLK COUNTY TAX MAP

| | |
|---|---|
| DISTRICT | 0900 |
| SECTION | 08.00 |
| BLOCK | 01.00 |
| PARCEL | 020.000 |

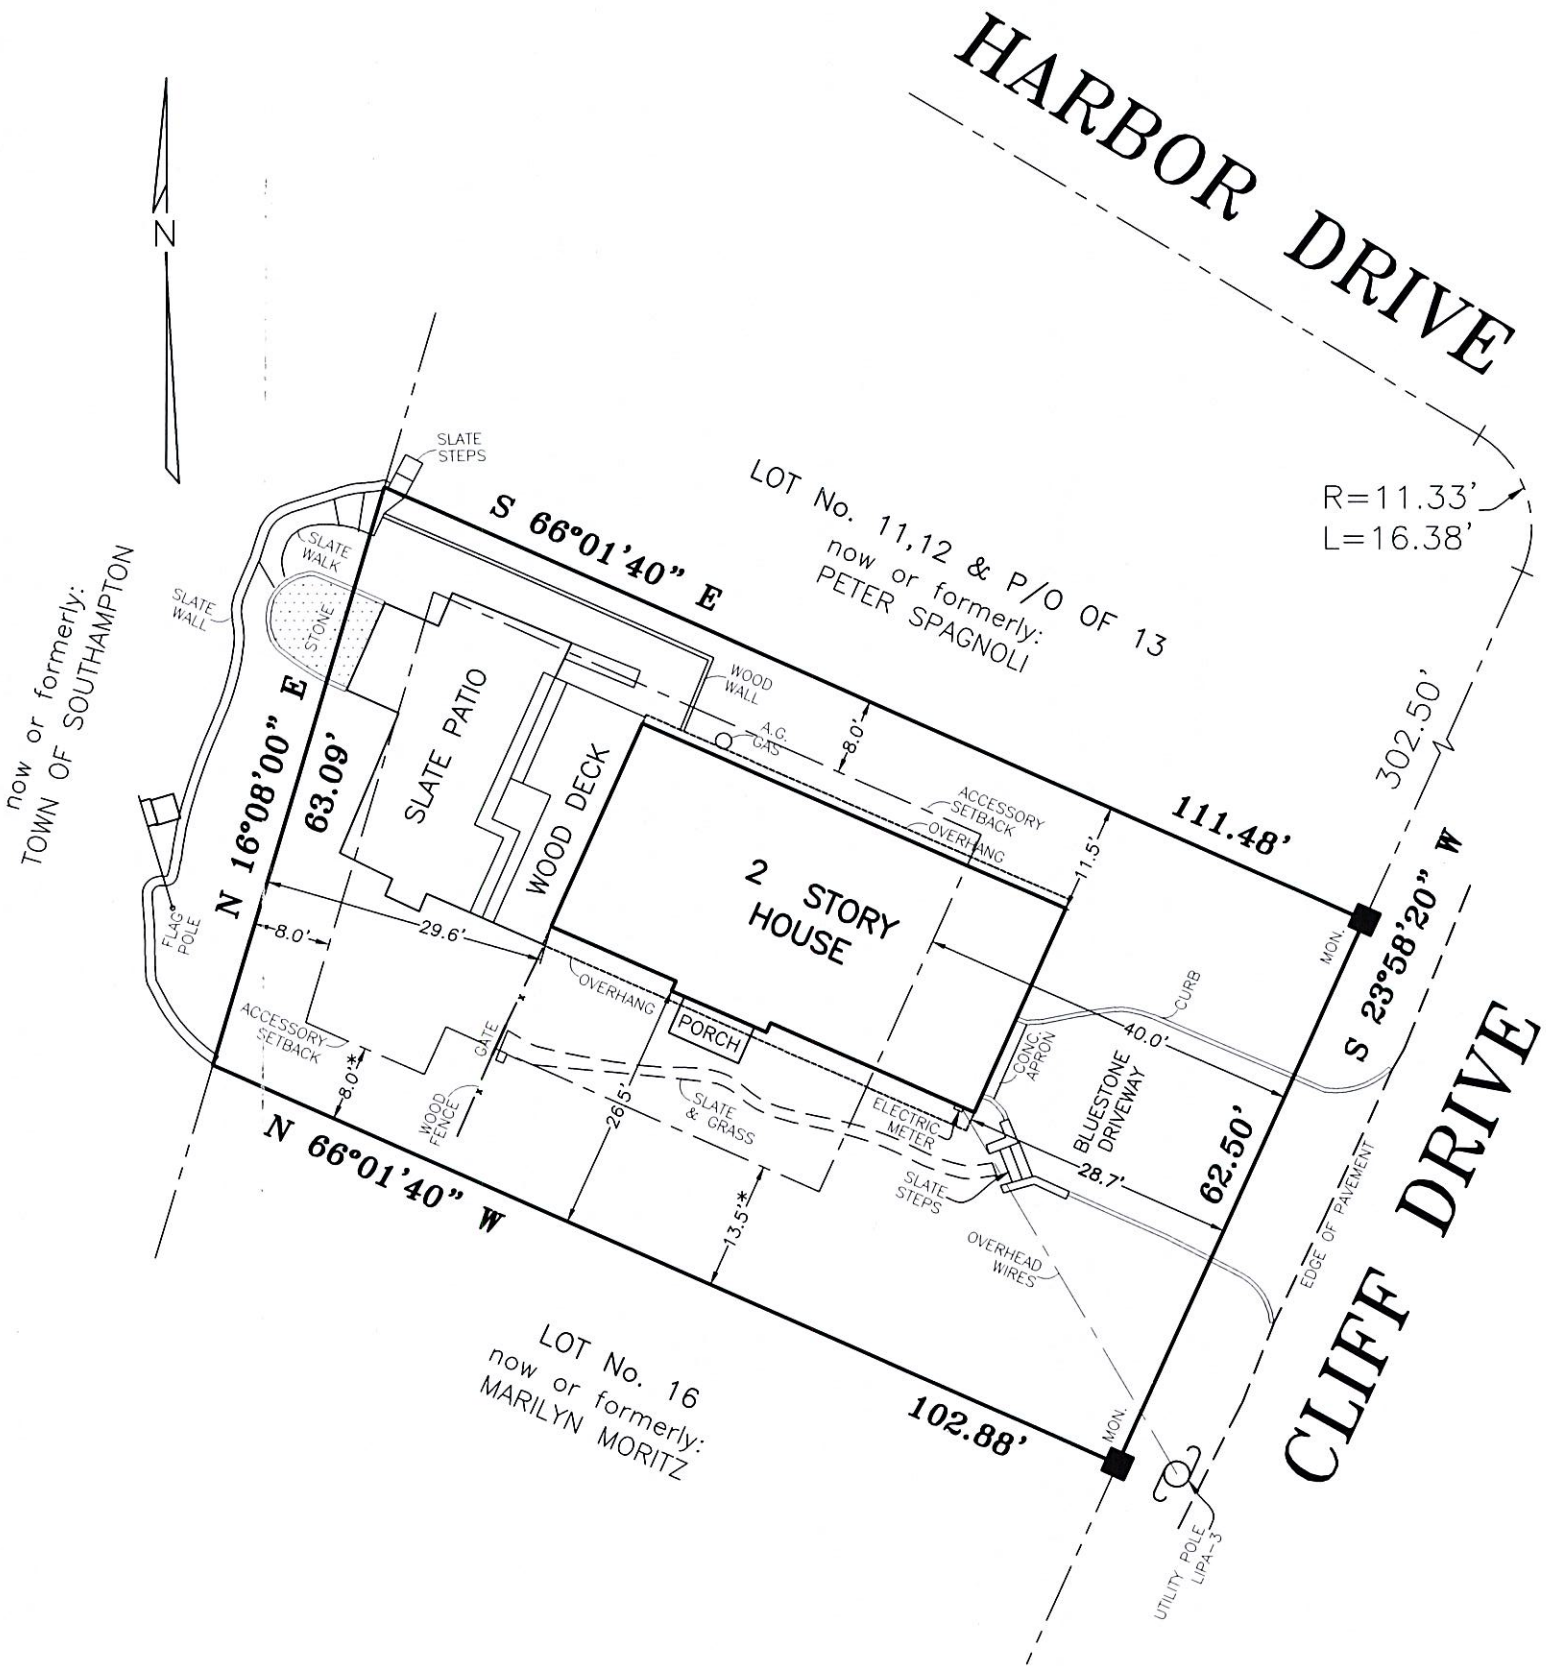


## MAP OF LOT No. 15, 14 & P/O 13

SUBDIVISION MAP OF

## BAY POINT SECTION 1

MAP No. 1726 FILED: 01/05/1950

FOR

## ELIZABETH McMANMON

SITUATE

## NOYAC

TOWN OF SOUTHAMPTON

SUFFOLK COUNTY, NEW YORK

AREA = 6,698 S.F. (0.154 ACRES)

SCALE: 1" = 20'

*NOTE:

1. SIDE YARD ACCESSORY STRUCTURE SETBACK = 8.0' EXCEPT WHERE 13.5' IS REQUIRED TO ACHIEVE 25.0' TOTAL SIDE YARD.

SURVEYED: JULY 14, 2026


LESTER HOLDEN, L.S. 49548
S. H. W. and S., LAND SURVEYORS, P.C.
**SQUIRES, HOLDEN, WEISENBACHER & SMITH**
LAND SURVEYING ~ LAND PLANNING ~ ENGINEERING
SOUTHAMPTON ~ NEW YORK


16048.dwg B 954 P 26