JOB No. 3288 ~ C6369

MAP OF LOT 24
SUBDIVISION MAP OF
HEADY CREEK PARK
MAP No. 4288 ~ filed: MAR. 18, 1965

Situate

INC. VILLAGE OF SOUTHAMPTON

TOWN OF SOUTHAMPTON
SUFFOLK COUNTY, N.Y.

0.921 ACRE
(40,121 SQ. FT.)

UNAUTHORIZED ALTENATION OR ADDITION TO A SURVEY MAP BEARING A LICENSED LAND SURVEYOR'S SEAL IS A VIOLATION OF SECTION 7209, SUB-DIVISION 2, OF THE NEW YORK EDUCATION LAW.
COPIES OF THIS SURVEY MAP NOT BEARING THE LAND SURVEYOR'S GREEN INKED SEAL OR EMBOSSED SEAL SHALL NOT BE CONSIDERED TO BE A VALID TRUE COPY.
CERTIFICATIONS INDICATED HEREON SIGNIFY THAT THIS SURVEY WAS PREPARED IN ACCORDANCE WITH THE EXISTING CODE OF PRACTICE FOR LAND SURVEYS ADOPTED BY THE NEW YORK STATE ASSOCIATION OF PROFESSIONAL LAND SURVEYORS. SAID CERTIFICATIONS SHALL RUN ONLY TO THE PERSON FOR WHOM THE SURVEY IS PREPARED, AND ON HIS BEHALF TO THE TITLE COMPANY, GOVERNMENTAL AGENCY AND LENDING INSTITUTION LISTED HEREON, AND TO THE ASSIGNEE'S OF THE LENDING INSTITUTION. CERTIFICATIONS ARE NOT TRANSFERABLE TO ADDITIONAL INSTITUTIONS OR SUBSEQUENT OWNERS

REVISED: NOV. 18, 2004 (UPDATE)
REVISED: AUG. 9, 1994 (FINAL)
REVISED: FEB. 10, 1994 (U.C.)
SURVEYED: MARCH 4, 1992

KARL W. WEISENBACHER L.S. No. 36195
S.H.W. & S., LAND SURVEYORS, P.C.

Karl W. Weisenbacher

SQUIRES, HOLDEN, WEISENBACHER & SMITH
LAND SURVEYORS - ENGINEERS
SOUTHAMPTON, N.Y.

PROFESSIONAL LAND SURVEYOR
KARL W. WEISENBACHER
Lic. No. 36195
University of the State of New York

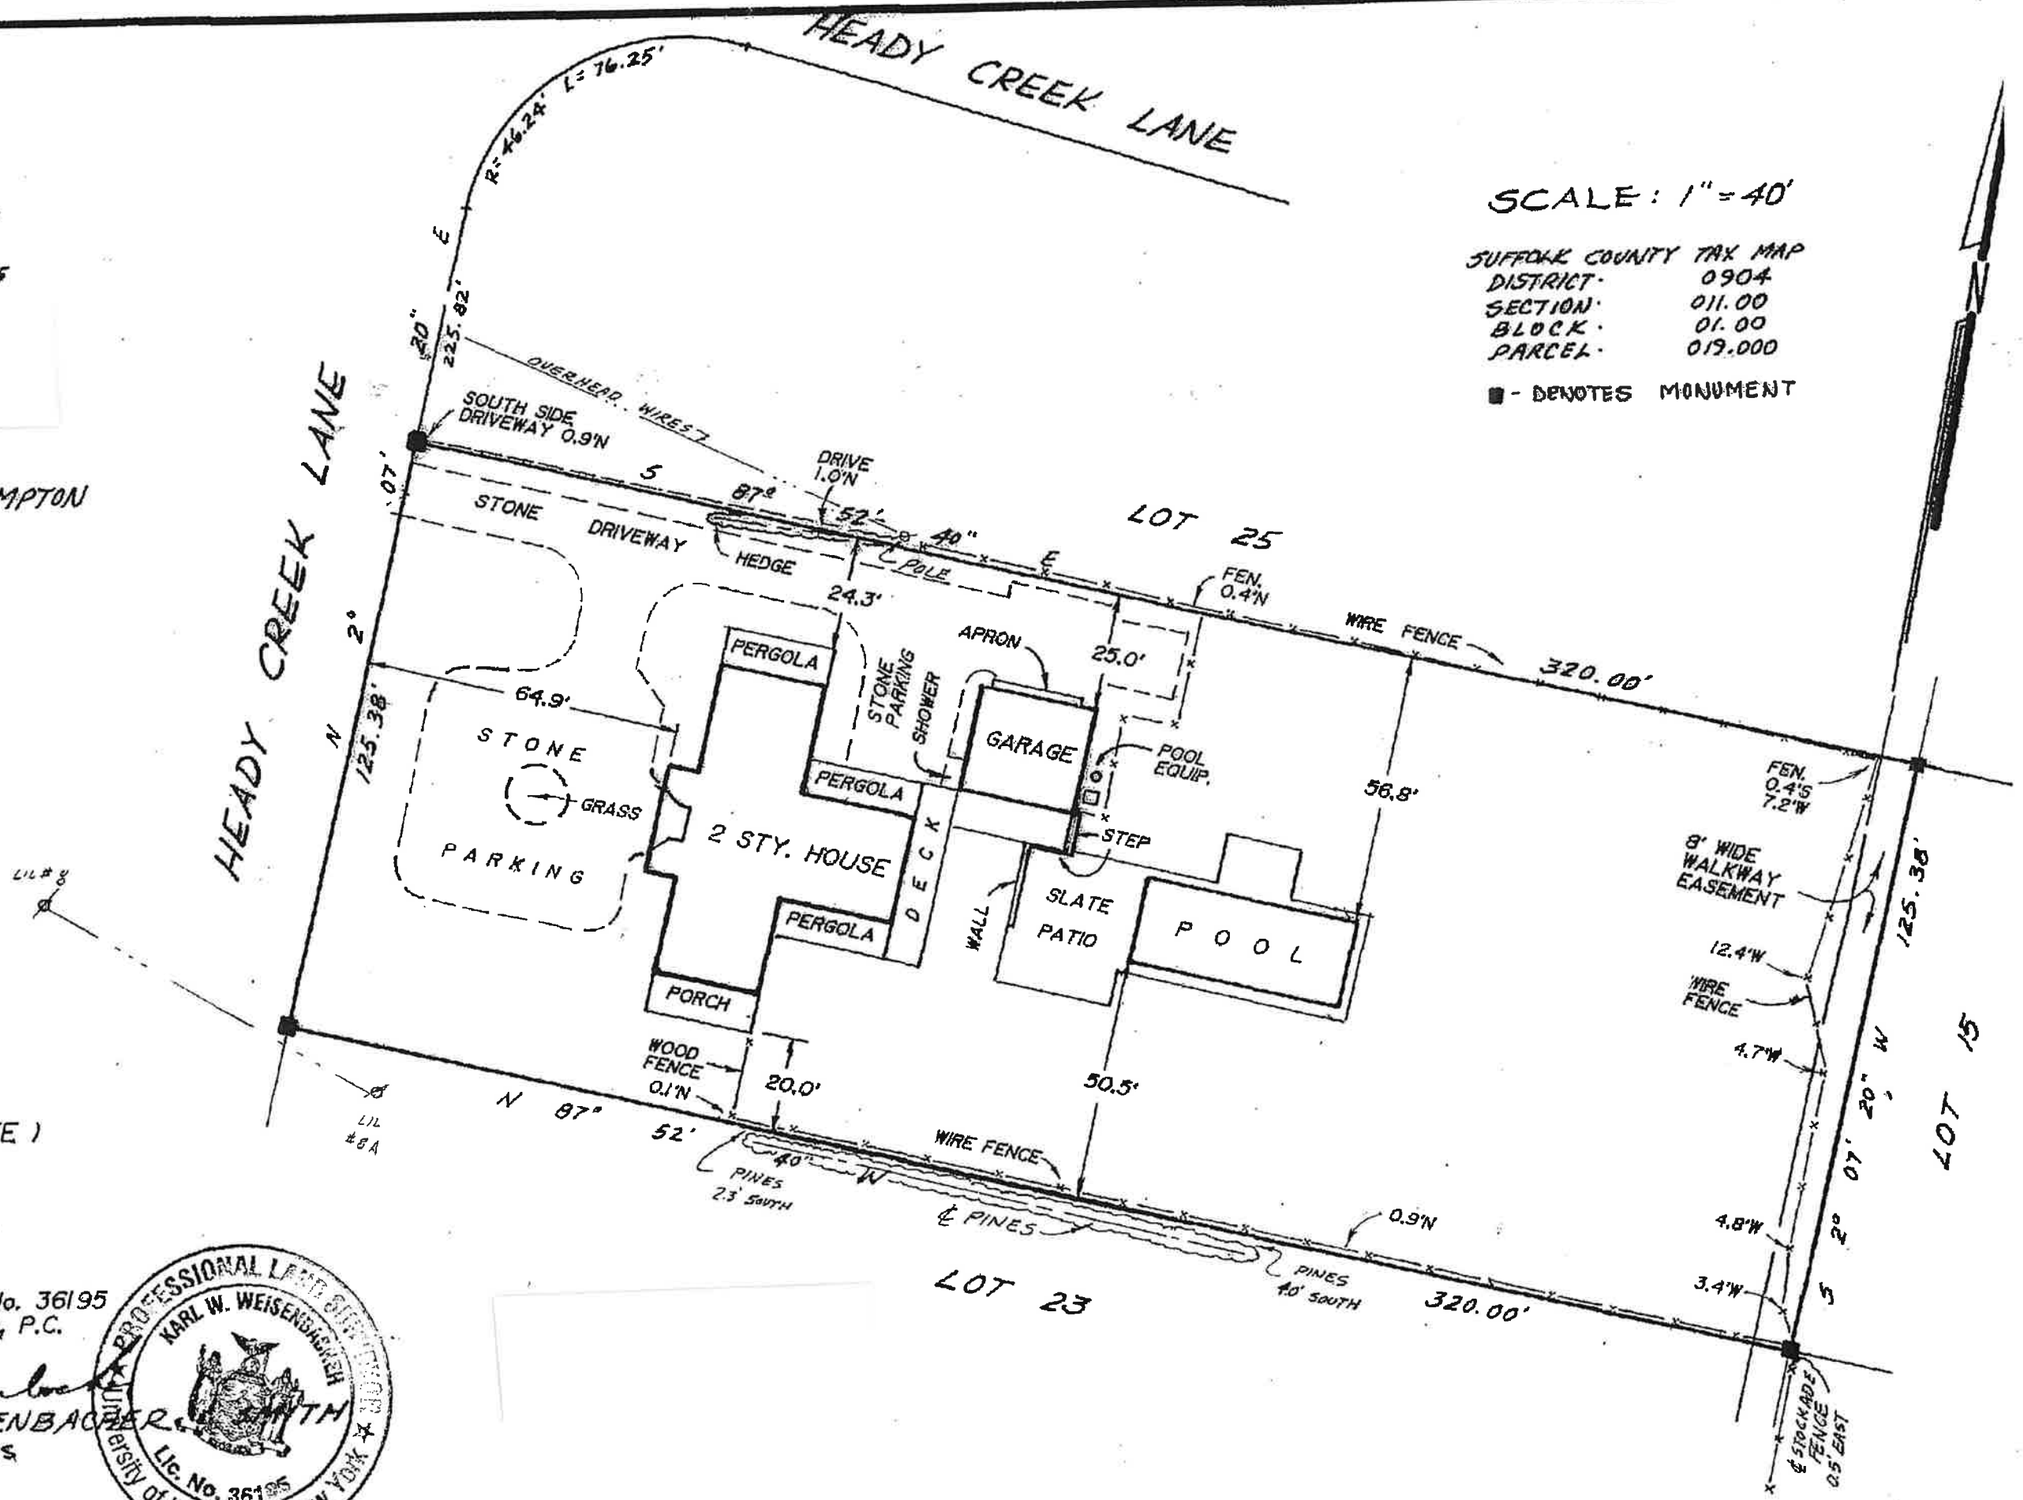

SCALE: 1" = 40'

SUFFOLK COUNTY TAX MAP
DISTRICT: 0904
SECTION: 011.00
BLOCK: 01.00
PARCEL: 019.000

■ - DENOTES MONUMENT