


SUFFOLK COUNTY TAX MAP	
DISTRICT	0901
SECTION	002.00
BLOCK	04.00
PARCEL	062.000

UNAUTHORIZED ALTERATION OF A SURVEY MAP BEARING A LICENSED LAND SURVEYOR'S SEAL IS A VIOLATION OF SECTION 7209, SUB-DIVISION 2, OF THE NEW YORK EDUCATION LAW.
COPIES OF THIS SURVEY MAP NOT BEARING THE LAND SURVEYOR'S GREEN INKED SEAL OR EMBOSSED SEAL SHALL NOT BE CONSIDERED TO BE A VALID TRUE COPY.
CERTIFICATIONS INDICATED HEREON SIGNIFY THAT THIS SURVEY WAS PREPARED IN ACCORDANCE WITH THE EXISTING CODE OF PRACTICE FOR LAND SURVEYS ADOPTED BY THE NEW YORK STATE ASSOCIATION OF PROFESSIONAL LAND SURVEYORS. SAID CERTIFICATIONS SHALL RUN ONLY TO THE PERSON FOR WHOM THE SURVEY IS PREPARED, AND ON HIS BEHALF TO THE TITLE COMPANY, GOVERNMENTAL AGENCY AND LENDING INSTITUTION LISTED HEREON, AND TO THE ASSIGNEES OF THE LENDING INSTITUTION. CERTIFICATIONS ARE NOT TRANSFERABLE TO ADDITIONAL INSTITUTIONS OR SUBSEQUENT OWNERS.

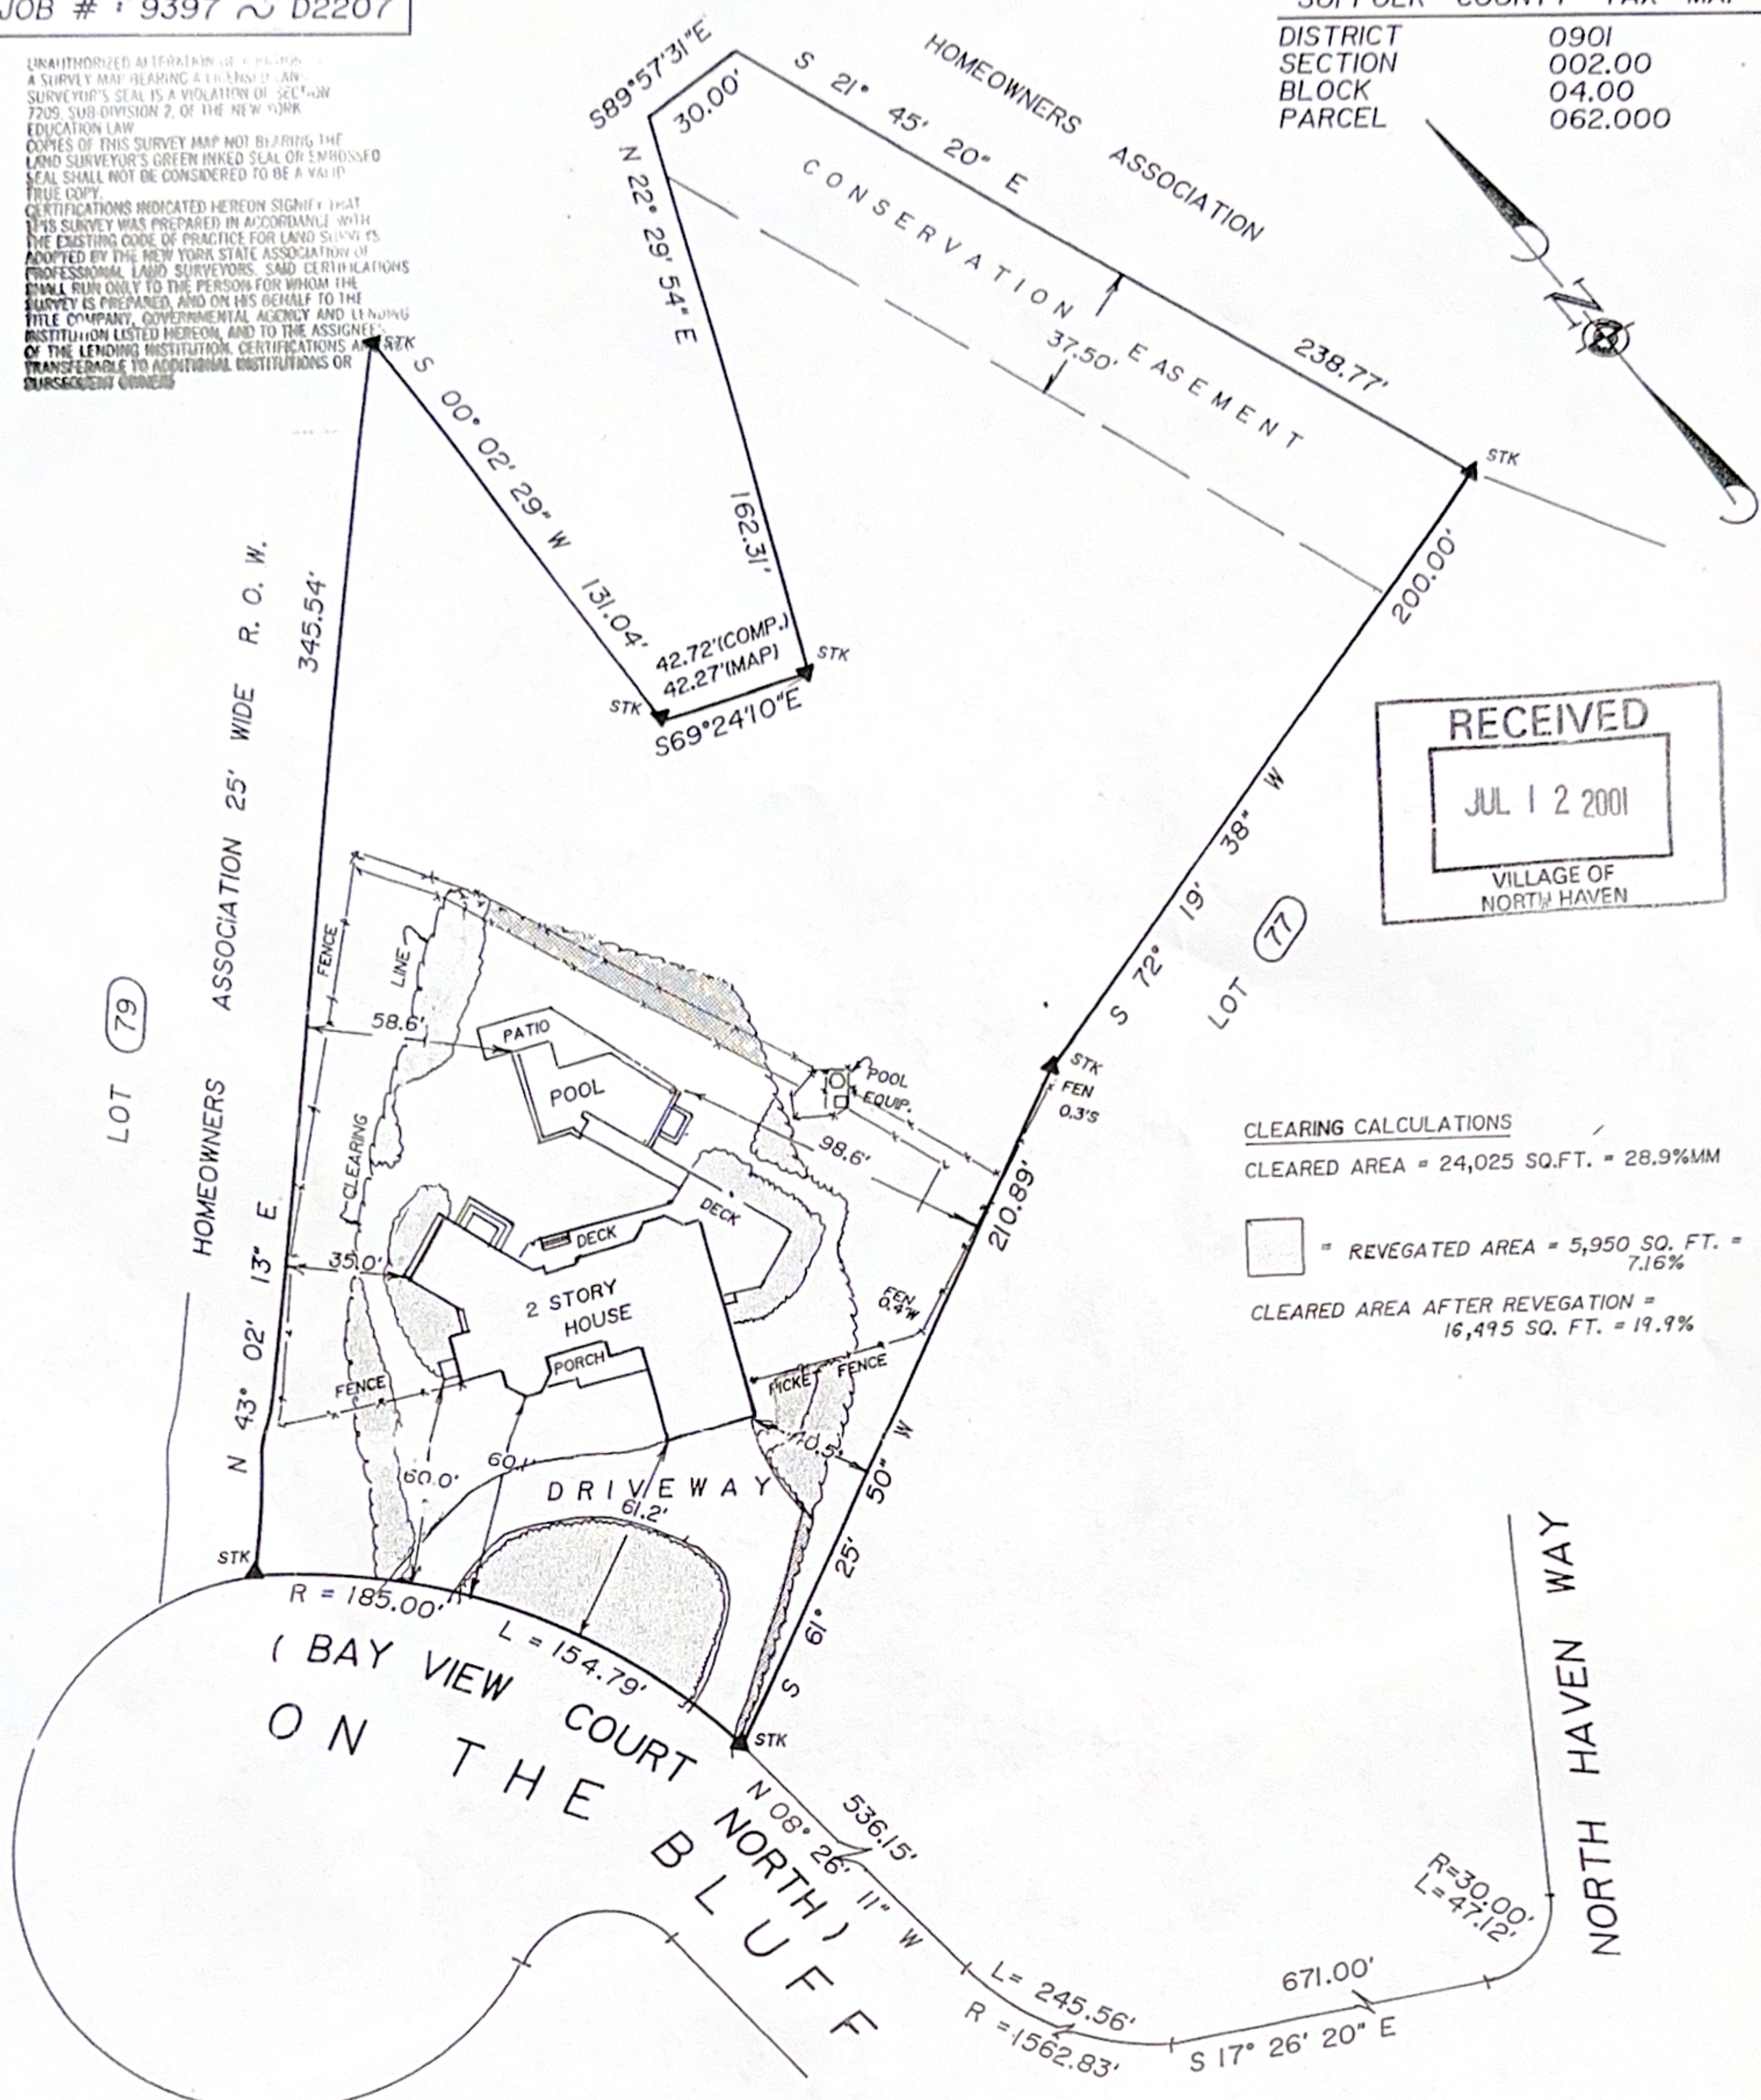

CLEARING CALCULATIONS
CLEARED AREA = 24,025 SQ.FT. = 28.9%MM
= REVEGATED AREA = 5,950 SQ. FT. = 7.16%
CLEARED AREA AFTER REVEGATION = 16,495 SQ. FT. = 19.9%

MAP OF LOT 78
SUBDIVISION MAP OF
NORTH HAVEN HILLS
FILED : MAY 14, 1980 FILE NO. 6901

CERTIFIED TO:
JEROME COLONNA
BARBARA CHANG
FIDELITY NATIONAL TITLE INSURANCE
COMPANY OF NEW YORK

FOR
JEROME COLONNA &
BARBARA CHANG

SITUATE

VILLAGE OF NORTH HAVEN
TOWN OF SOUTHAMPTON

SUFFOLK COUNTY, NEW YORK
SCALE 1" = 50'

AREA = 83,009 Sq.Ft.
(1.906 ACRES)

REVISED: JUNE 25, 2001 (CLEARING)
REVISED: APRIL 23, 2001 (CLEARING CALCULATIONS)
REVISED: NOV. 27, 2000 (UPDATE)
SURVEYED: JUNE 14, 1999

KARL W. WEISENBACHER L.S. NO. 36195
S. H. W. & S., LAND SURVEYORS, P.C.
SQUIRES, HOLDEN, WEISENBACHER, & SMITH
LAND SURVEYORS ~ ENGINEERS
SOUTHAMPTON ~ NEW YORK

